THIS DRAWING IS COPYRIGHT OF: OLDROYD ASSOCIATES LTD
WE HEREBY GIVE PERMISSION FOR LOCAL AUTHORITIES TO SCALE FROM THE DRAWING FOR THE PURPOSES OF OBTAINING PLANNING PERMISSIONS
THE MAIN AND SUB CONTRACTORS MUST NOT SCALE FROM THE DRAWING

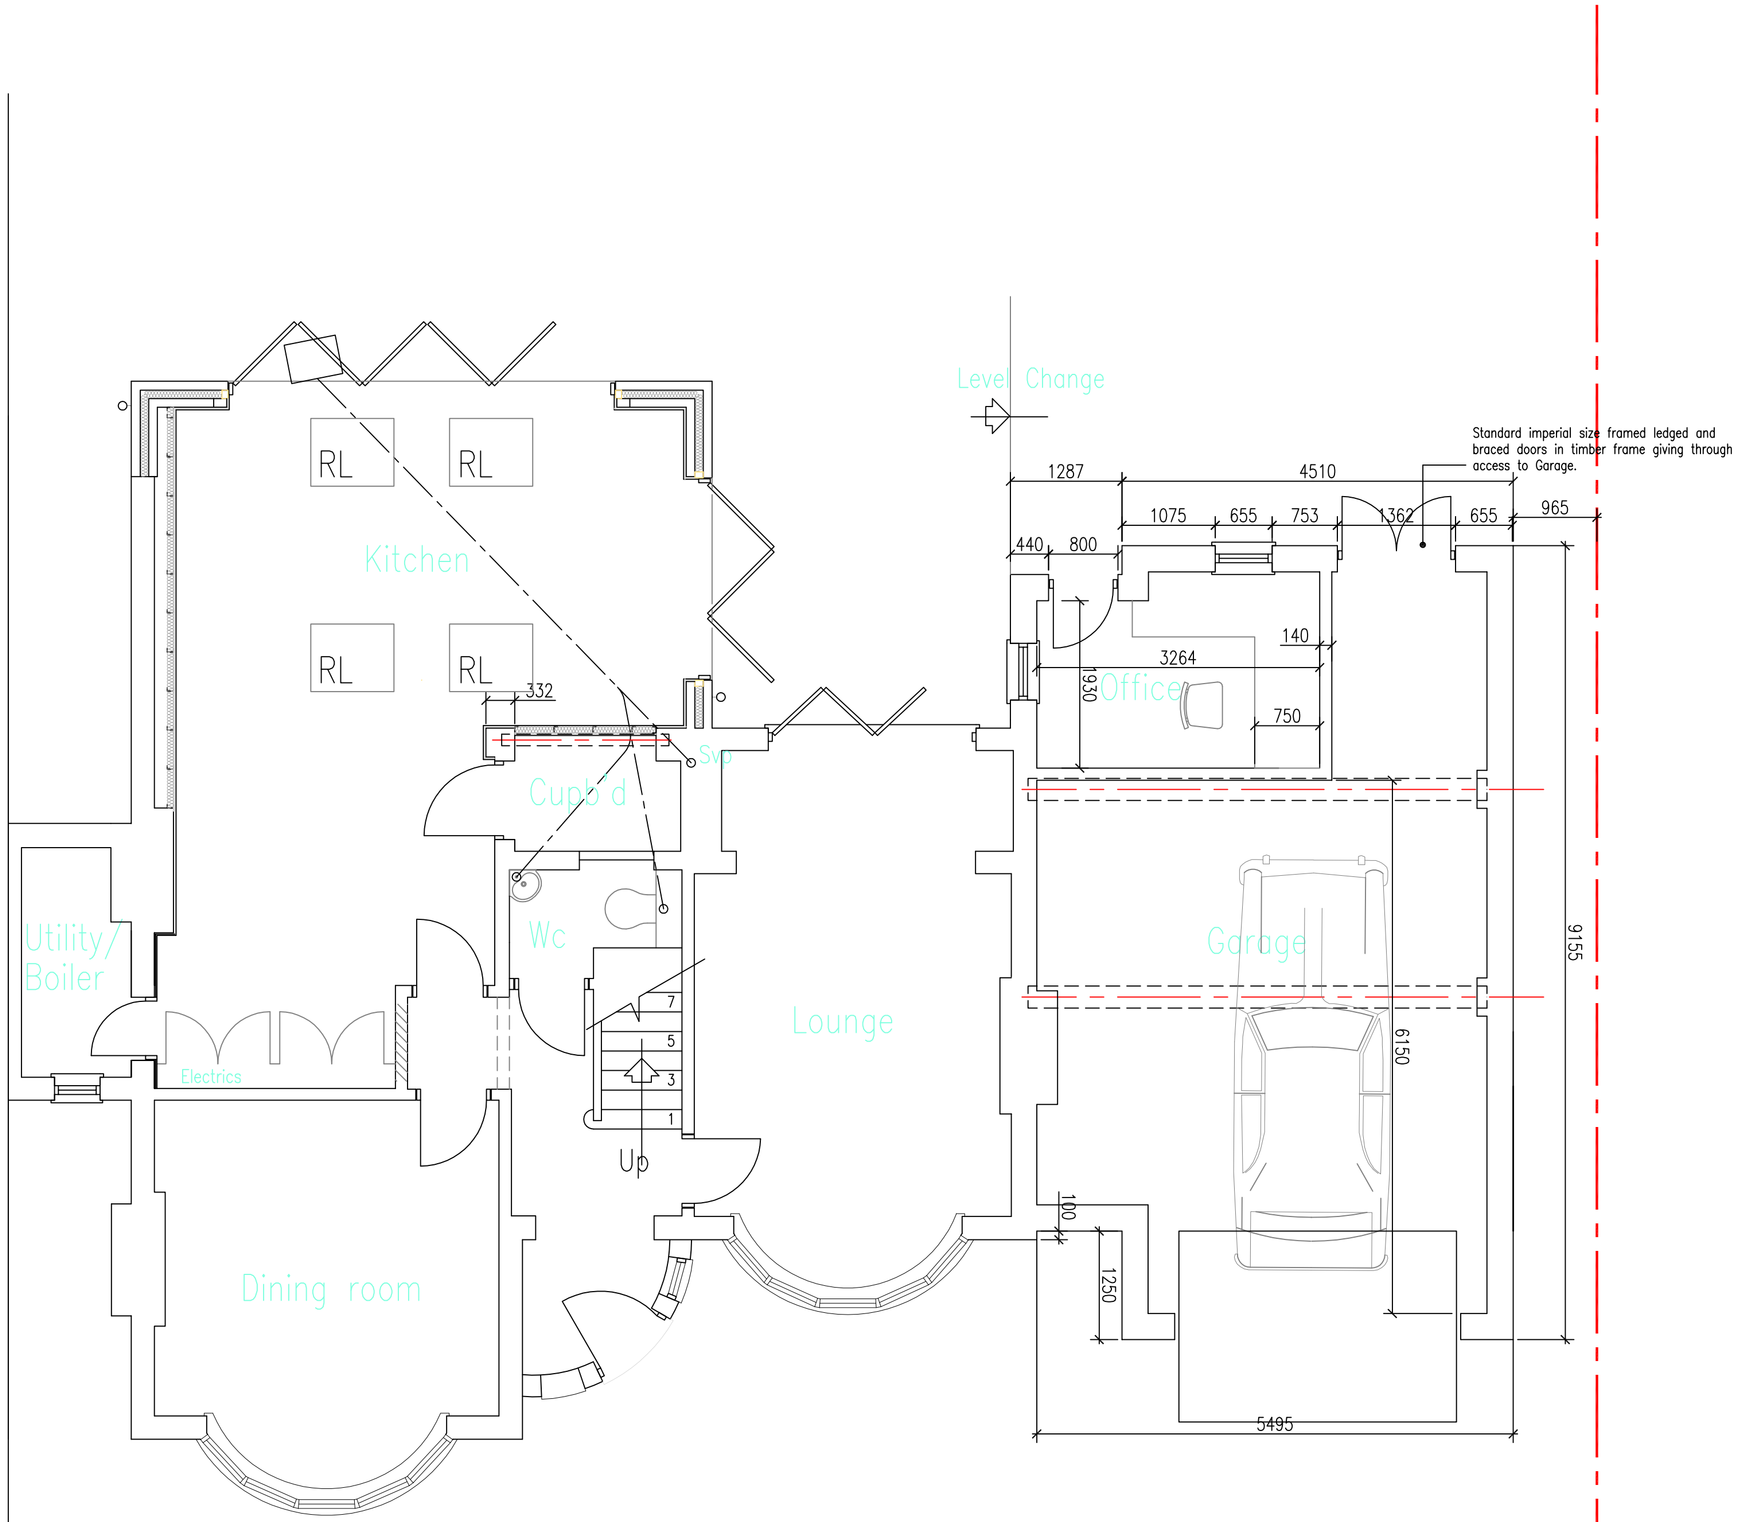

GROUND FLOOR PLAN

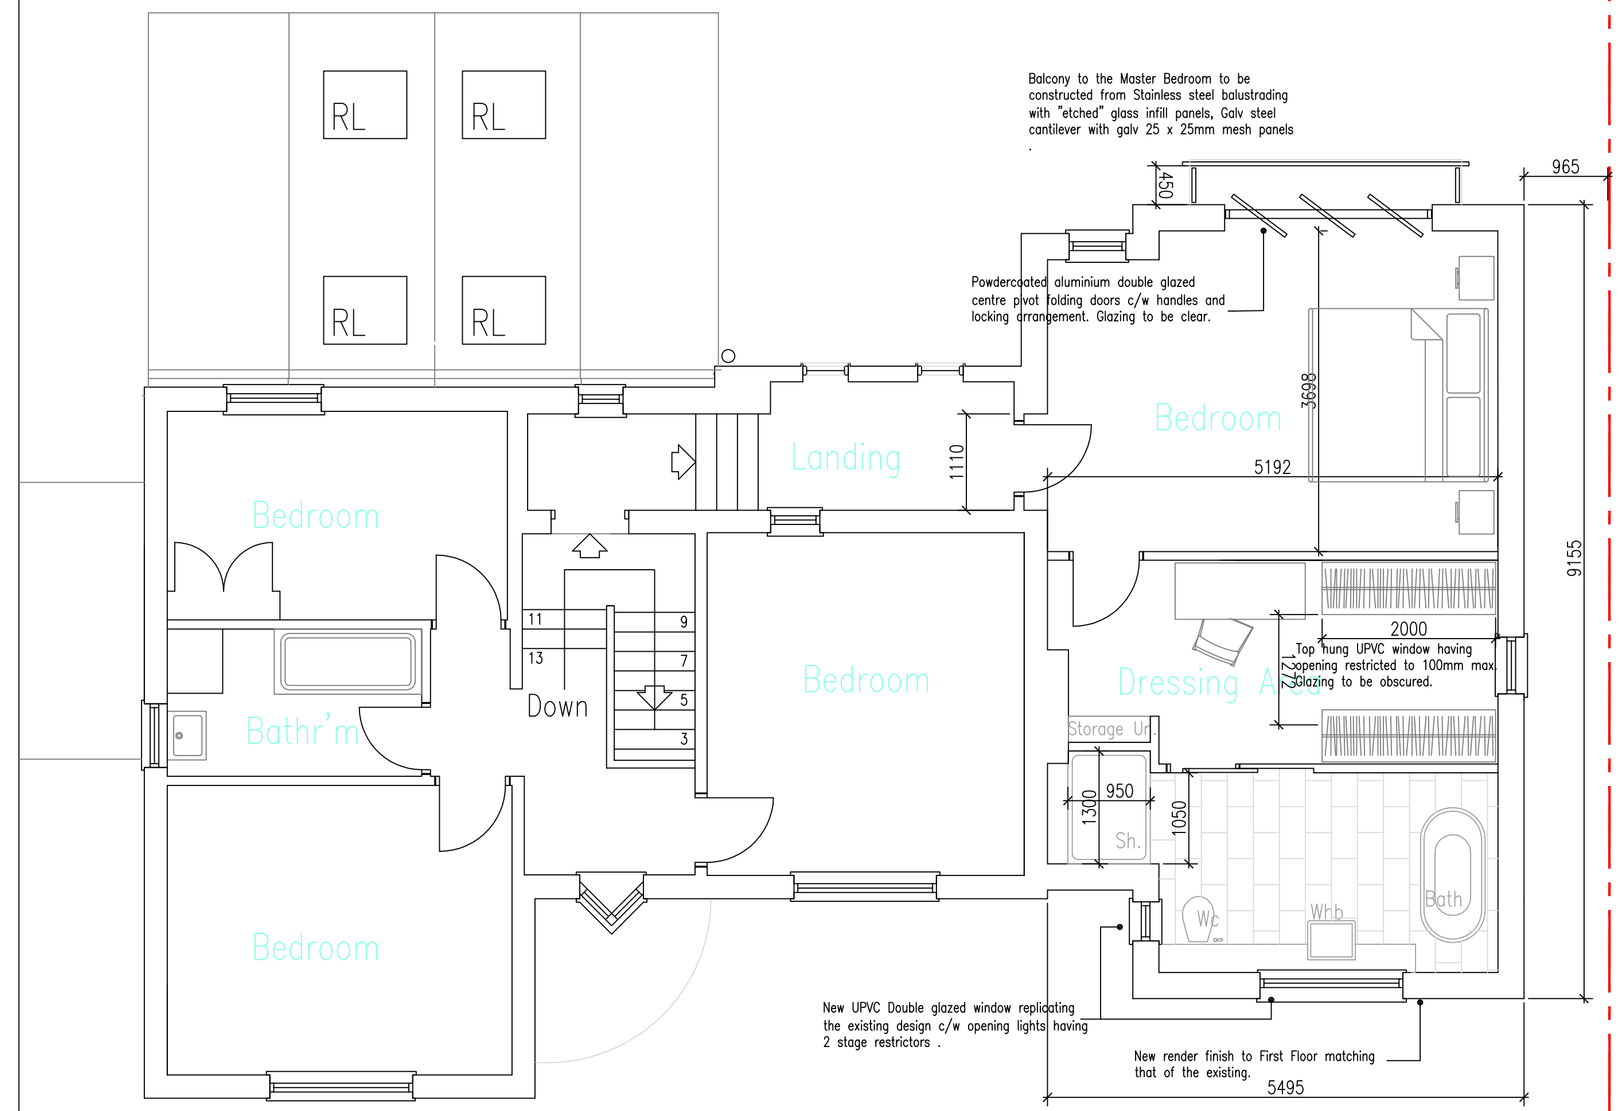

FIRST FLOOR PLAN

PLANNING ISSUE

Rev F 04.01.21 Drawing number changed
Rev D 04.10.20 First Floor dressing/Ensuite amended, Ground floor Office revised due to existing change in level.
Rev C 25.08.20 Dimensions to GF Office added, First Floor Dressing and En Suite revised.
Rev B 01.08.20 Scheme revised.
Rev A 10.06.20 Scheme revised following meeting.

OLDROYD ASSOCIATES
ARCHITECTURAL DESIGN

Date	Job No.	Dwg No.	Rev.
MAR 20	20.02	04	F

Drawn	Checked	Scale	Page Format
PGB	PGB	1:50 @A1	A1

Drawing: DESIGN LAYOUTS

Project: PROPOSED SINGLE STOREY REAR EXTENSION
64 HARDY BARN SHIPLEY DERBYSHIRE

Client: MR & MRS CONSTANTINOU

First & Second Floor, 55 Prospect Street, Alfreton, Derbyshire DE55 7GY Tel: 01773 833899 Fax: 01773 520327 Email: info@oldroyd-associates.co.uk
OLDROYD ASSOCIATES is a trading name of OLDROYD ASSOCIATES LTD, a limited liability company registered in England – No: 4896162