Drawing No.	Project Title	Drawing Title	Scale	Date	Project No.
MC04-01P	4 Meadow Close, Horsley DE76BE	Proposed Plans & Elevations	1:100 @ A2	10TH January 2021	MC04-01

All measurements are deemed as approximate. Check all dimensions before carrying out any work.

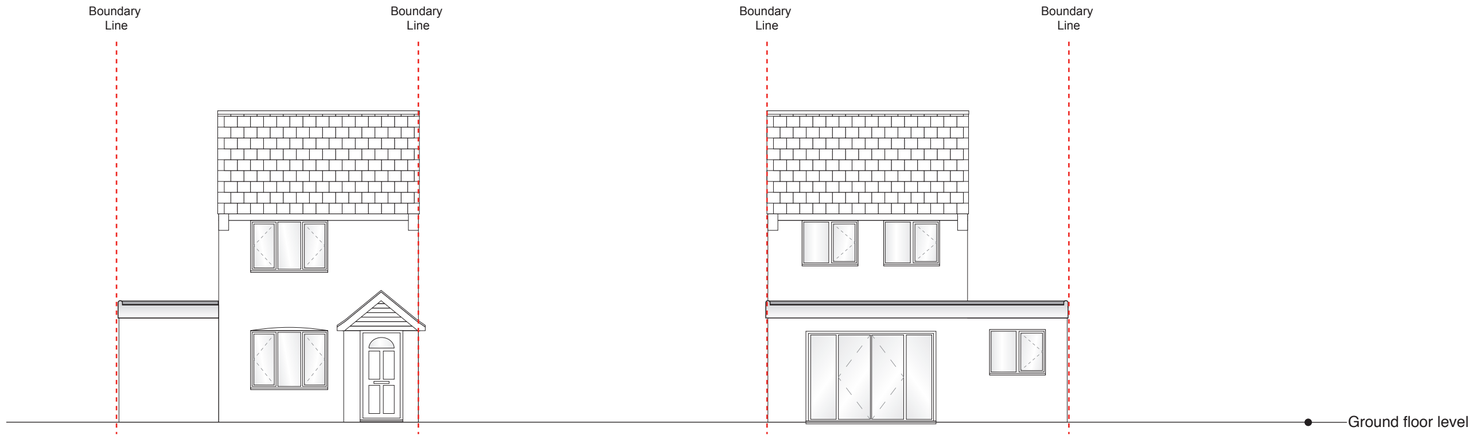

Proposed West (Front) Elevation

Proposed East (Rear) Elevation

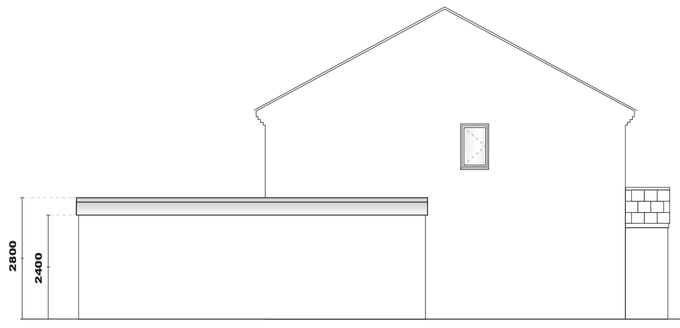

Proposed North Elevation

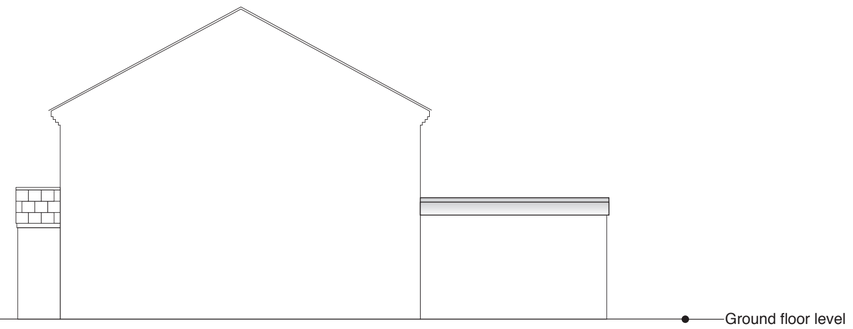

Proposed South Elevation

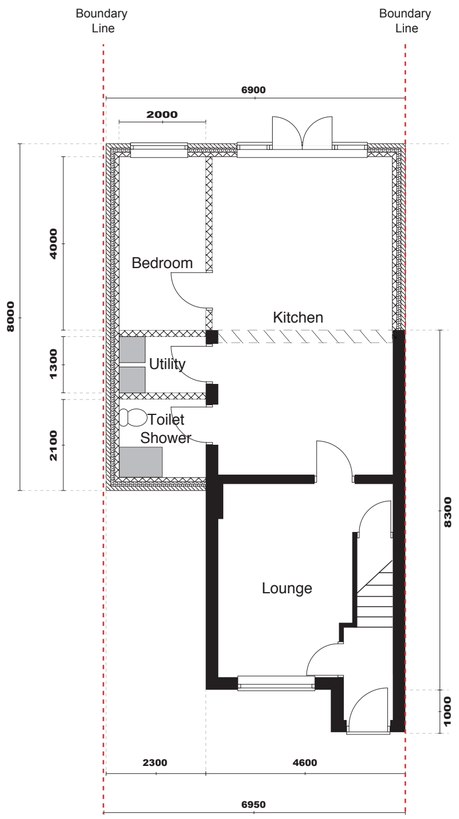

Proposed Ground Floor Plan

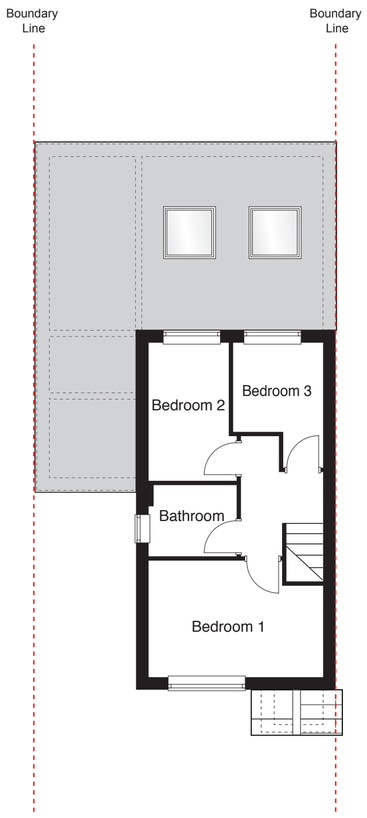

Proposed First Floor Plan

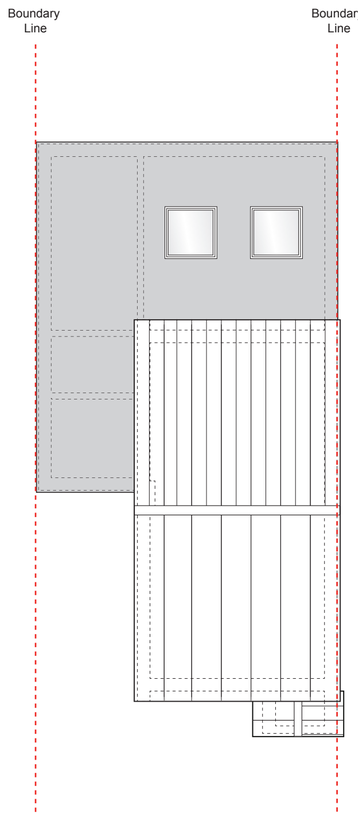

Proposed Roof Plan

1cm = 1mtr

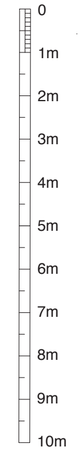

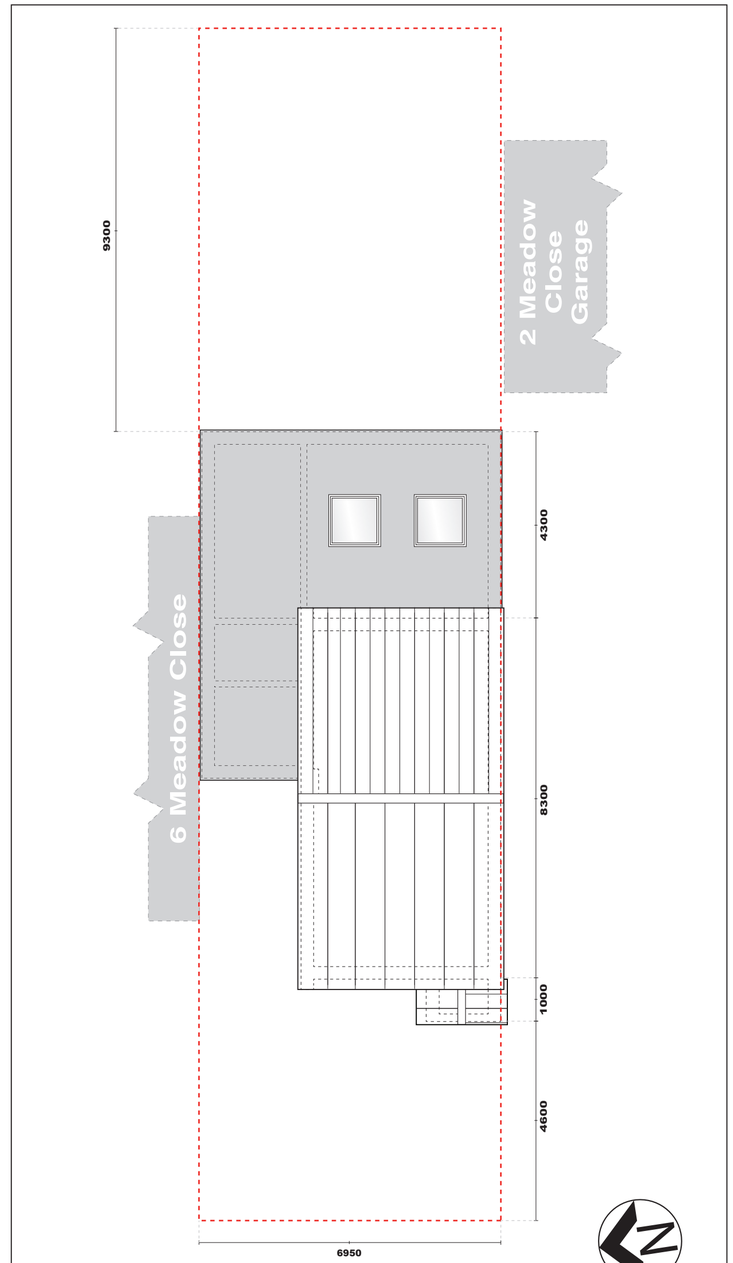

Proposed Showing Boundary