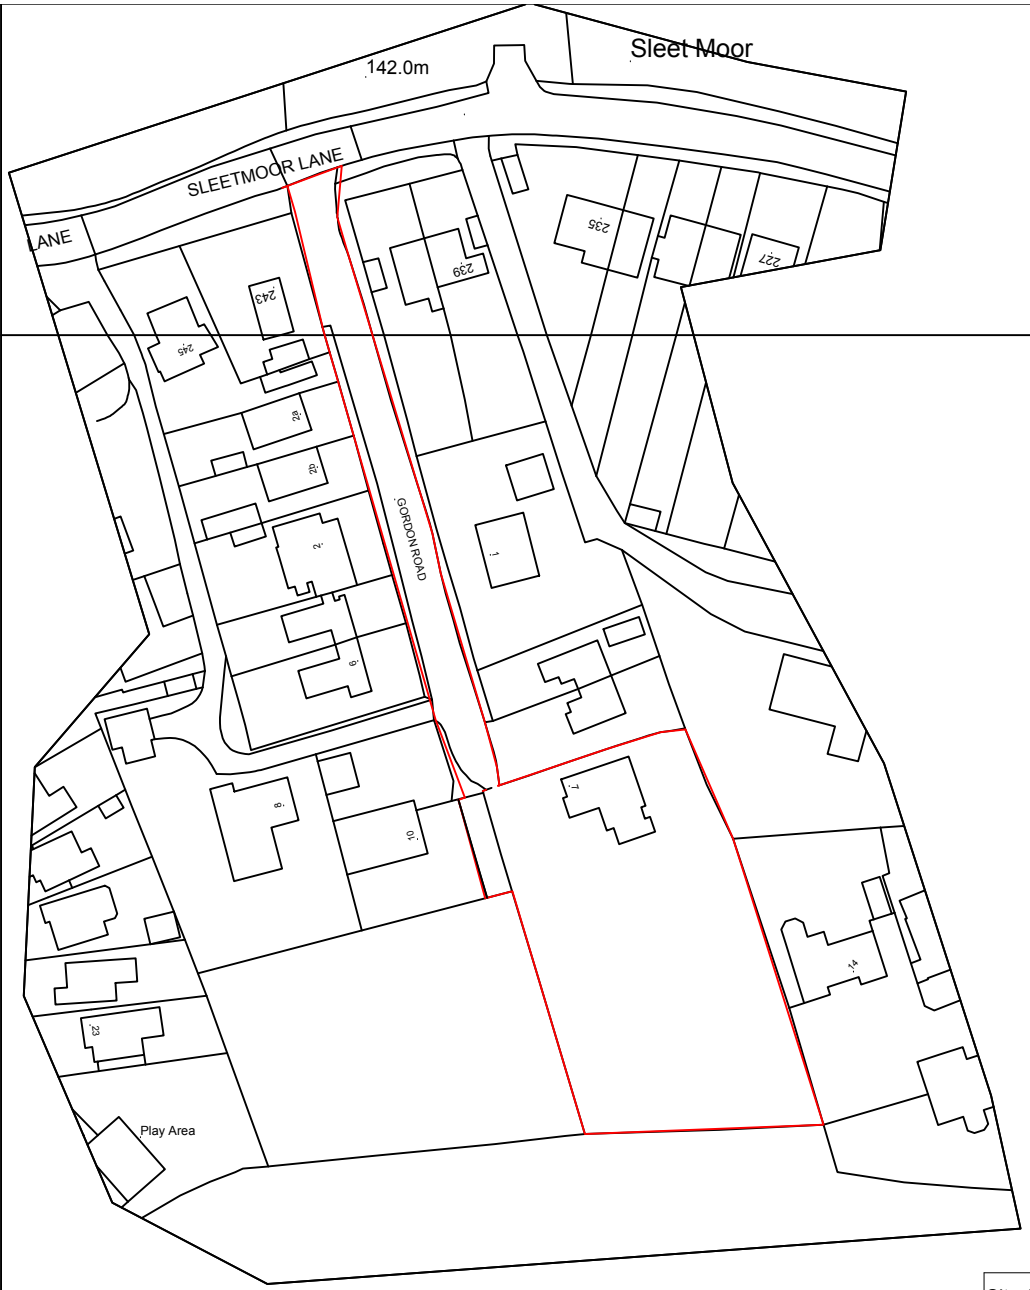

Site Address:	Drawing Title:	Drawing No: 001 REV A
7 Gordon Road Swanwick Alfreton DE551RJ	Site Location Plan All measurements to be checked on site.	
Date: November 2020	Drawn By: JF	
Scale: 1:1250	Checked By: JF	

JF Planning