PLANNING APPLICATION AVA/2020/1197 104 BELPER LANE, BELPER SCALE - 1.100 PROPOSED

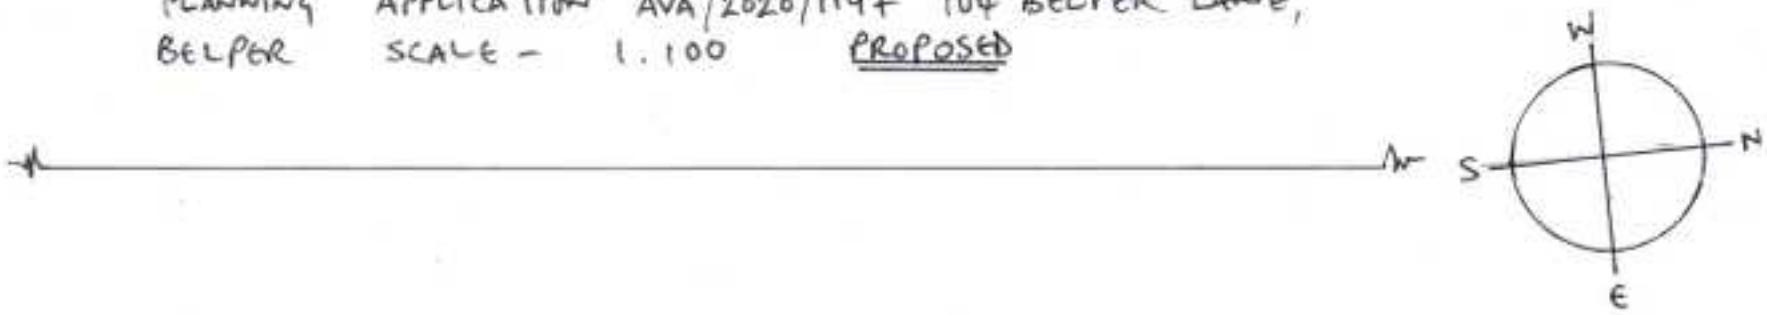

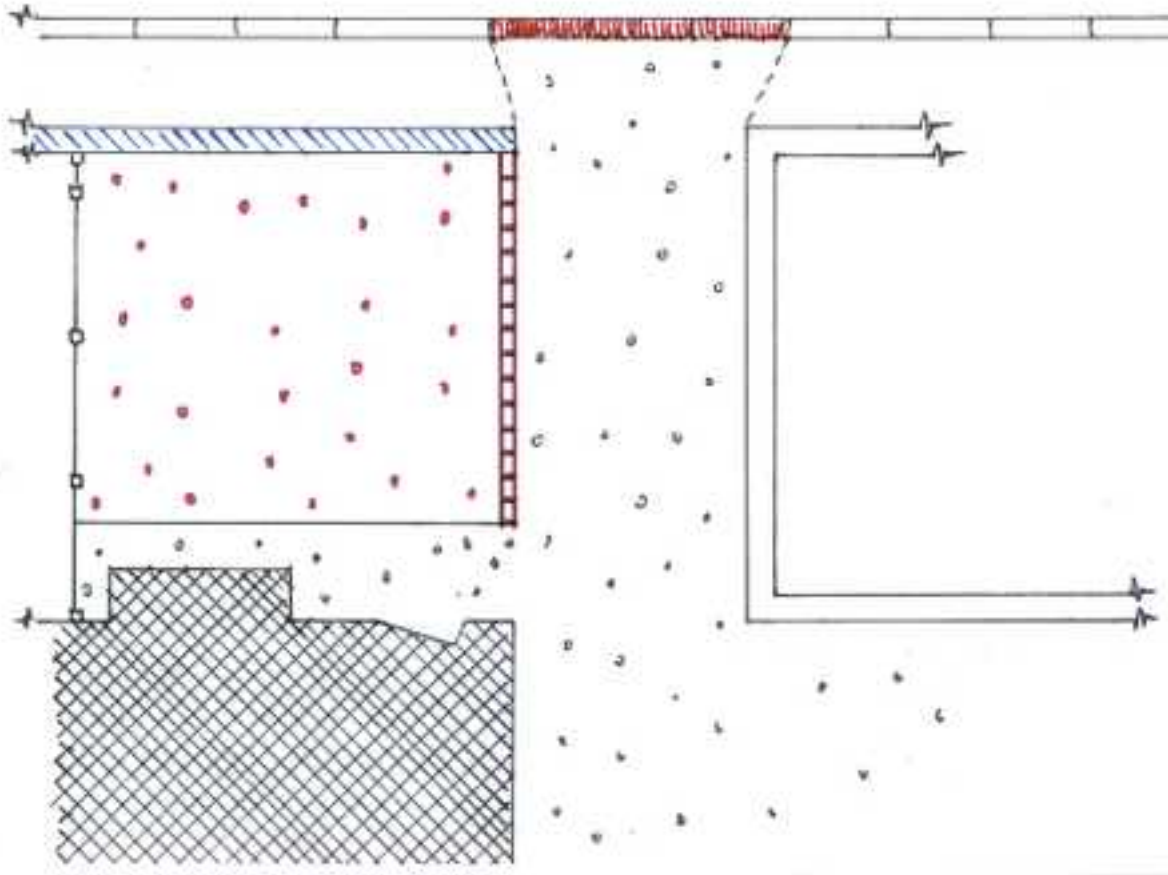

KEY:

- PROPOSED FENCE 0.96M HEIGHT.
- GRASS / LAWN
- 104 BELPER LANE/HOUSE
- EXISTING WALL 0.8M HEIGHT
- TARMAC
- PROPOSED KERB
- PROPOSED 20-5mm WASHED LIME-STONE CHIPPINGS
- EXISTING DROPPED KERB