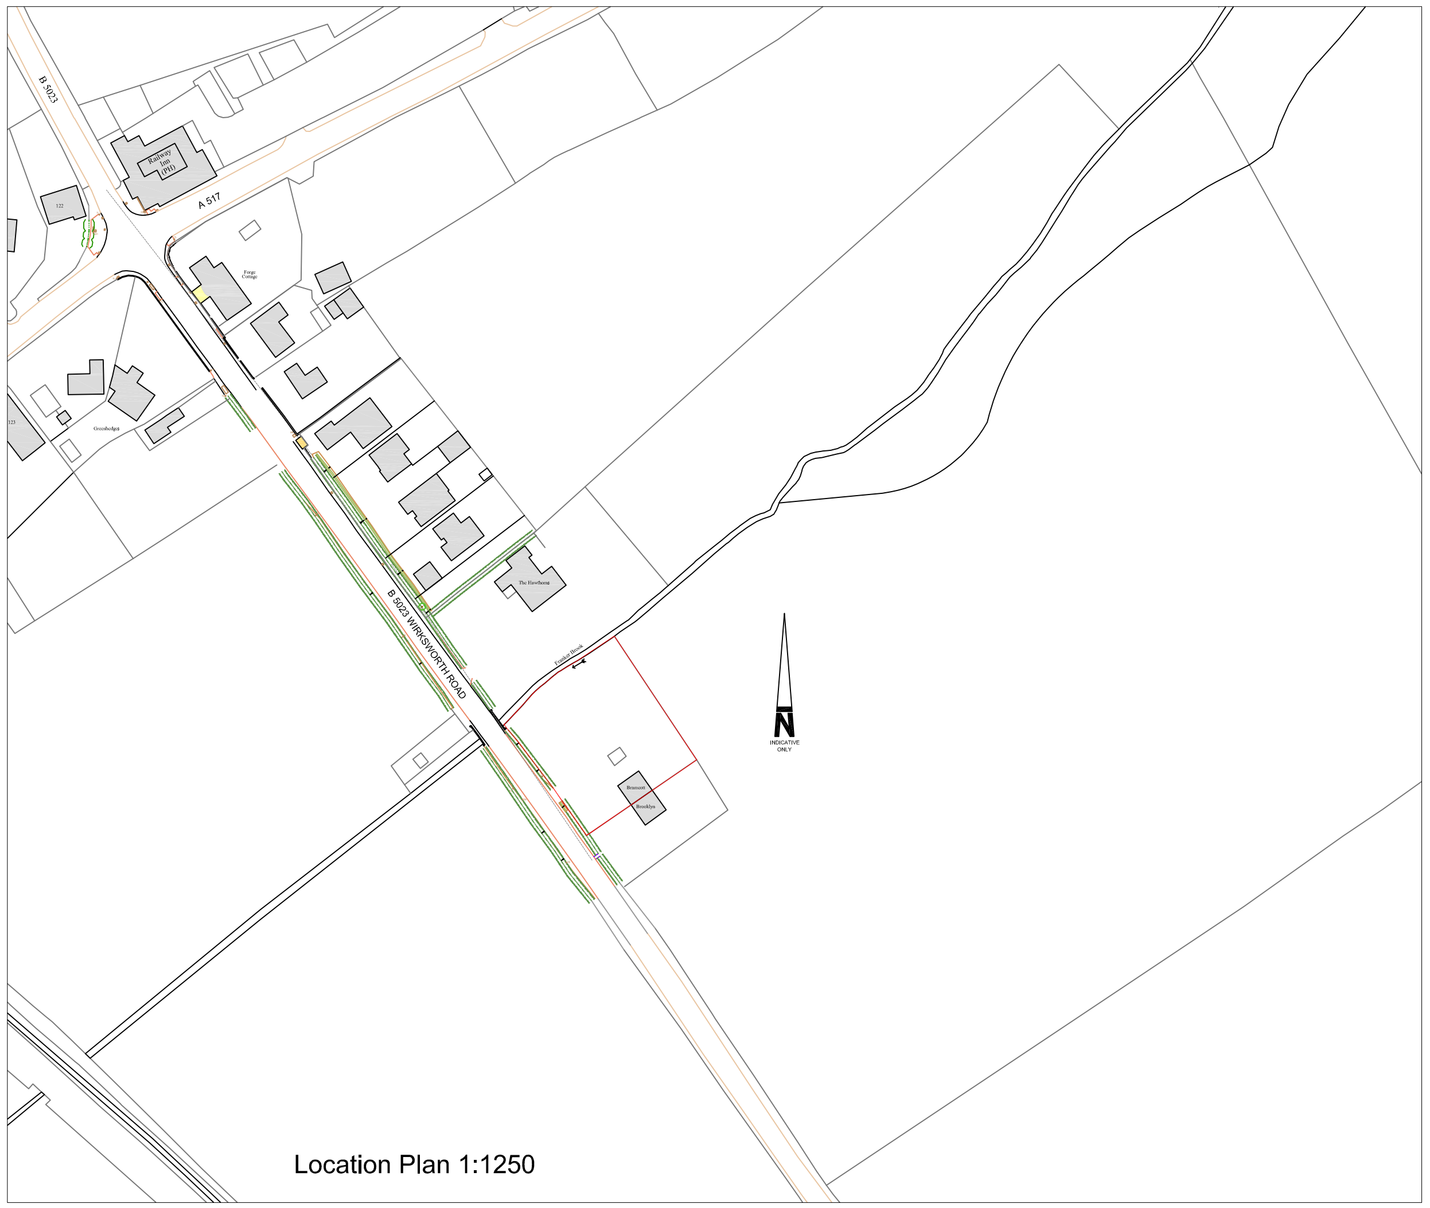

Location Plan 1:1250

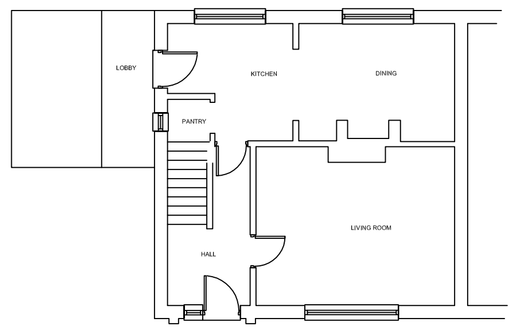

Existing Ground Floor Plan

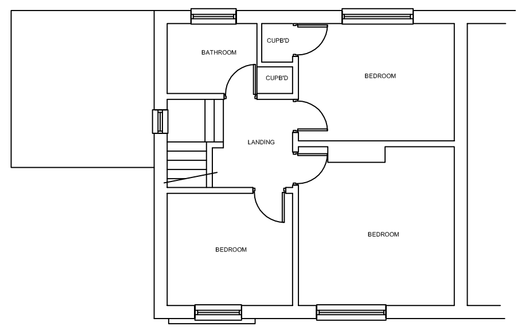

Existing First Floor Plan

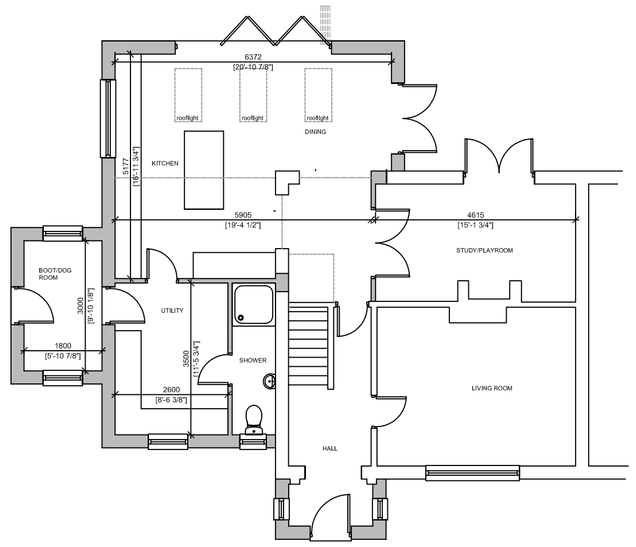

Proposed Ground Floor Plan

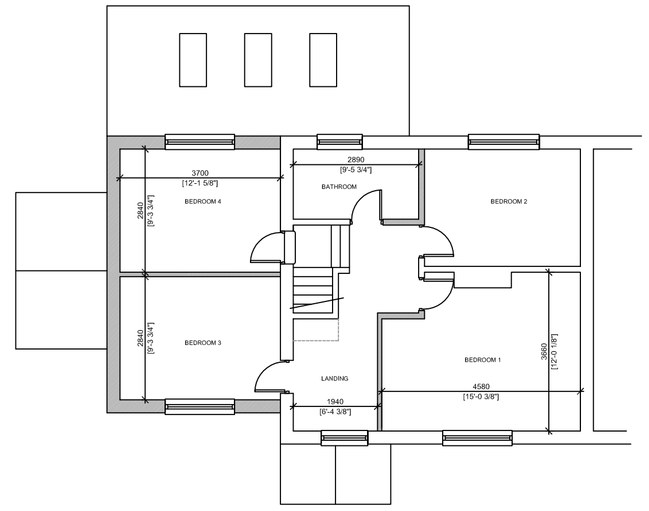

Proposed First Floor Plan



Existing Front Elevation

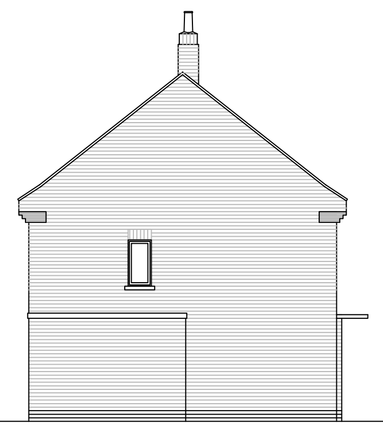

Existing Side Elevation



Existing Rear Elevation



Block Plan 1:500



Proposed Front Elevation



Proposed Side Elevation



Proposed Rear Elevation

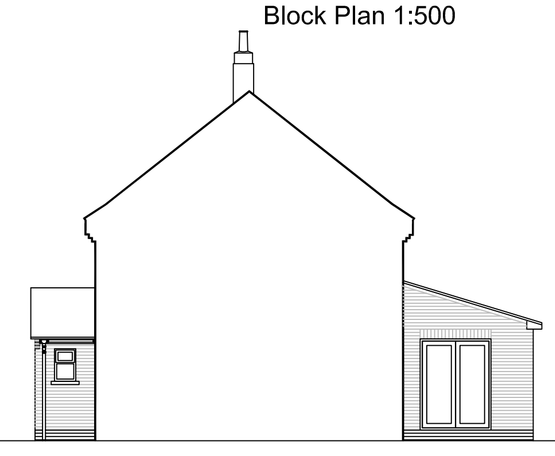

Proposed Sectional Side Elevation

Notes

Registered in England & Wales No. 8624210

Rev	Date	Amendments
A	05.11.20	Scheme amendments

darleyfieldpropertieslimited
Architectural Planning & Design
8 Long Lea Drive, Aldercar, Derbyshire, NG16 4HS
T:07796 443435 E:darleyfieldproperties@gmail.com

Site
Bramcott Cottage, Wirksworth Road, Cowers Lane, Belper, Derbyshire.

Drawing
Proposed Plans, Elevations, Block Plan and Location Plan for Side and Rear Extension.

Date: April 2020	Scale: 1:100 (A1)
DWG: 5634/PL/01	Rev: A