© 2019 Urban Designs ltd. all rights reserved.

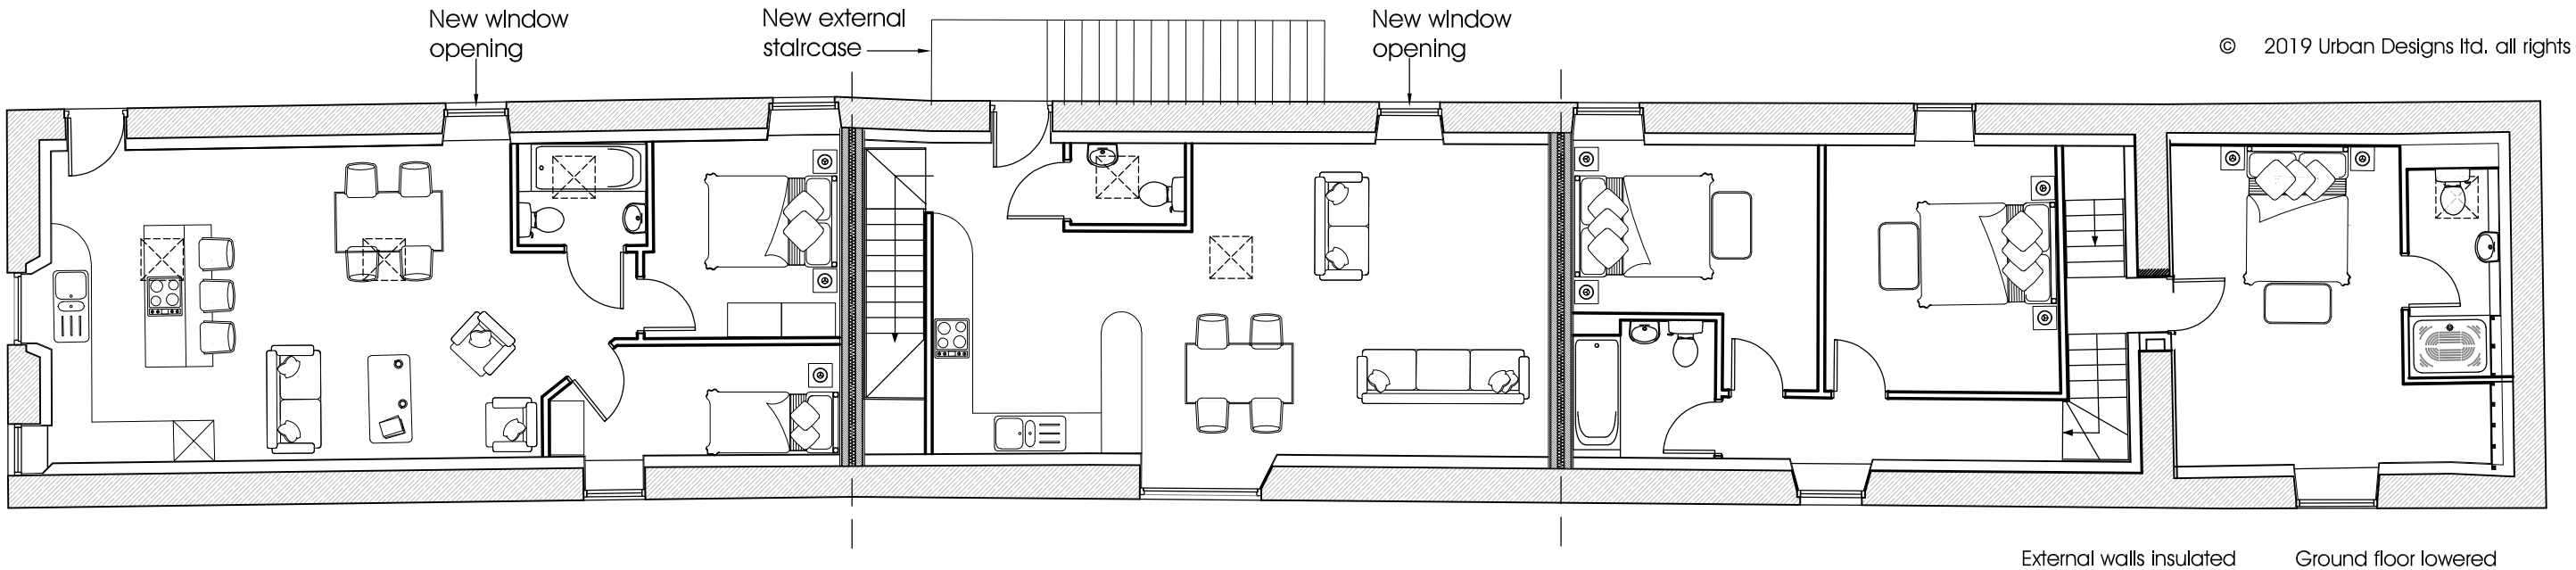

First Floor Plan

scale 1:100

External walls insulated dry-lined.

New internal stud walls.

New openings in modern floors for stair wells.

Ground floor lowered and walls underpinned as necessary.

Ground floor and roof insulated.

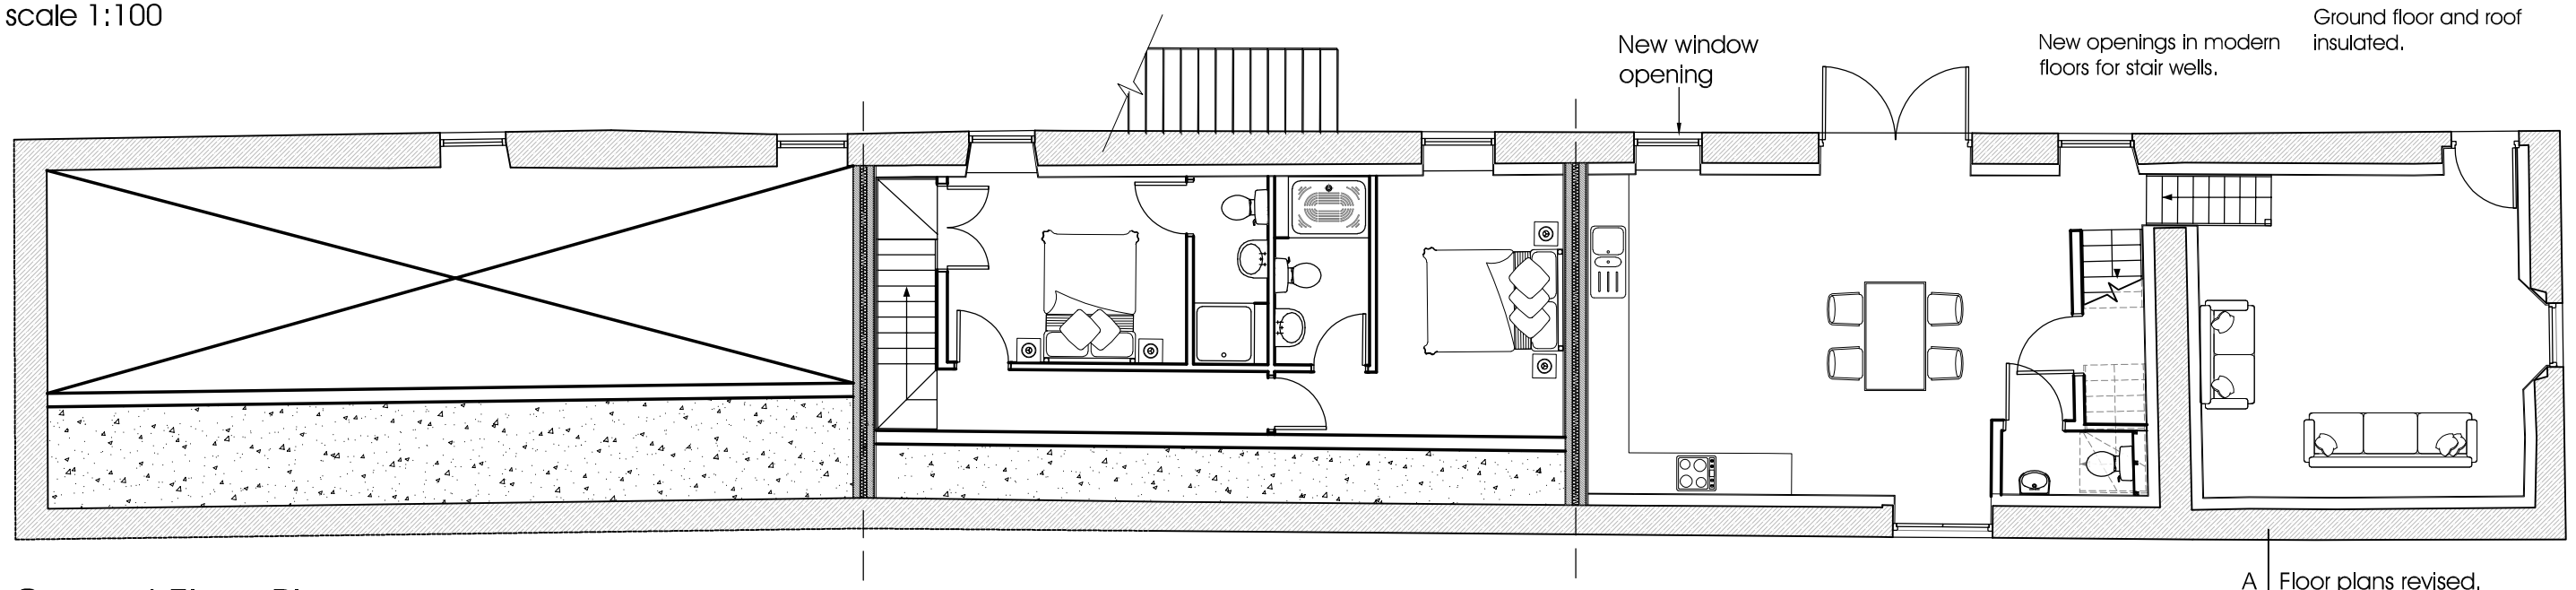

Ground Floor Plan

scale 1:100

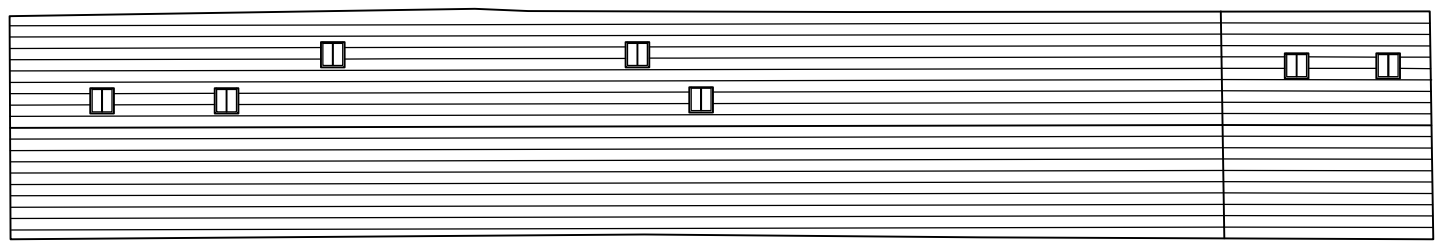

Roof Plan

scale 1:200

PLANNING

A Floor plans revised. 9.12.20

Revisions

urbandesigns

urban designs limited | suite 6 | anson court | hornglow street
burton upon trent | staffordshire | de14 1ng

t: 01283 763763 e: info@urban-designs.co.uk
www.urban-designs.co.uk

Drawing: Factory Shop Conversion - Proposed Plans

Client: Peter James Homes

Job: Development of Former Stevenson's Dye Works Bullbridge Derbyshire

Scale: as shn @ A3 Drawn By: CP

Date: December 2019

Drawing No.

2018_560_SBFS_3A