© 2019 Urban Designs ltd. all rights reserved.

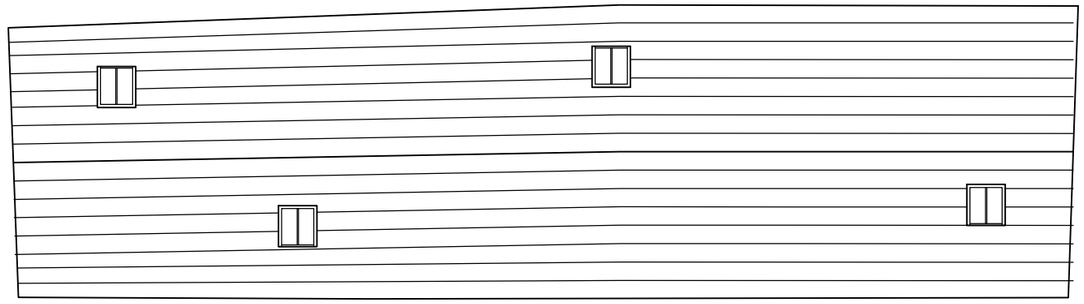

Roof Plan

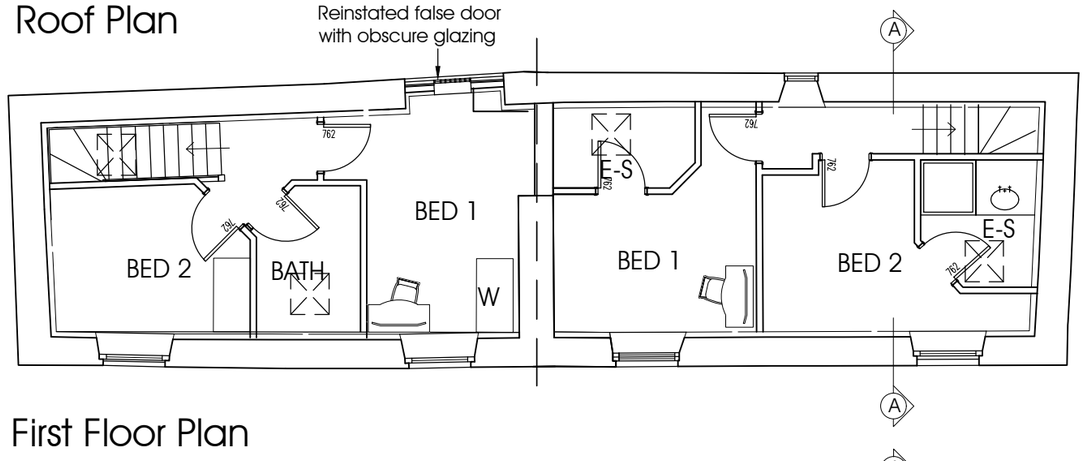

First Floor Plan

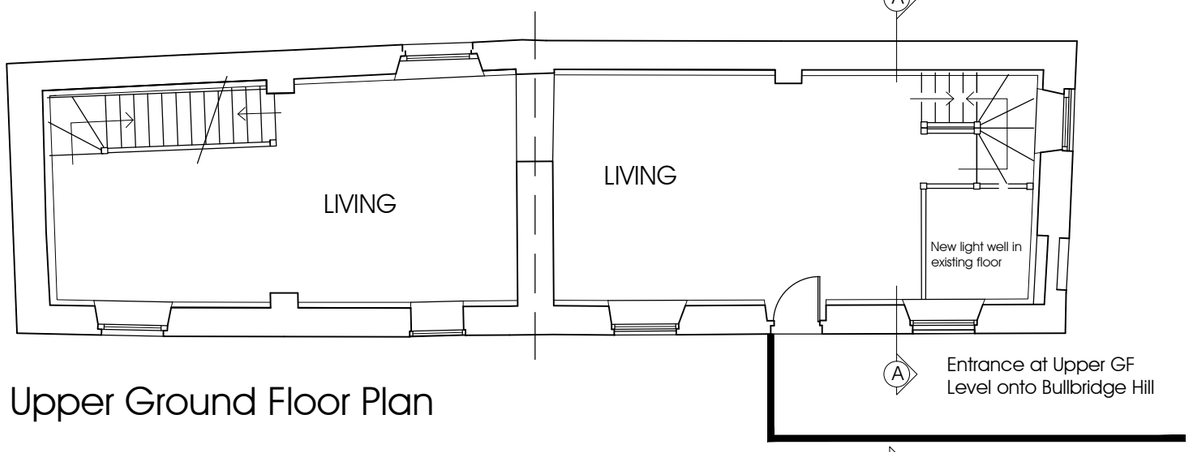

Upper Ground Floor Plan

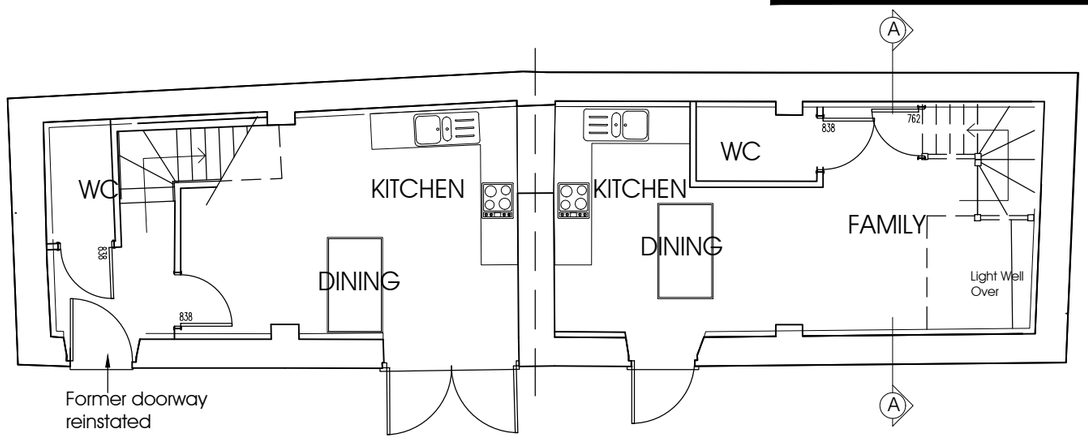

Lower Ground Floor Plan

External walls insulated dry-lined.

New internal stud walls.

New openings in modern floors for light well and stair wells.

Ground floor and roof insulated.

No new window or door openings in walls.

PLANNING

C	Floor plans revised.	9.12.20
B	Plot 147 Bed 2 changed to double; Plot 148 option omitted.	24.11.20
A	Staircases revised to both units, accommodation revised to suit, Plot 148 option added.	9.11.20

Revisions

urbandesigns

urban designs limited | suite 6 | anson court | horninglow street
burton upon trent | staffordshire | de14 1ng

t: 01283 763763 e: info@urban-designs.co.uk
www.urban-designs.co.uk

Drawing: Warehouse Conversion - Proposed Plans

Client: Peter James Homes

Job: Development of Former Stevenson's Dye Works
Bullbridge
Derbyshire

Scale: 1:100@A3 Drawn By: AV

Date: November 2019 Checked By: CP

Drawing No.

2018_560_SBW_3C