# 33 Laund Nook_Location Plan_Wooden Outbuilding and Existing Features

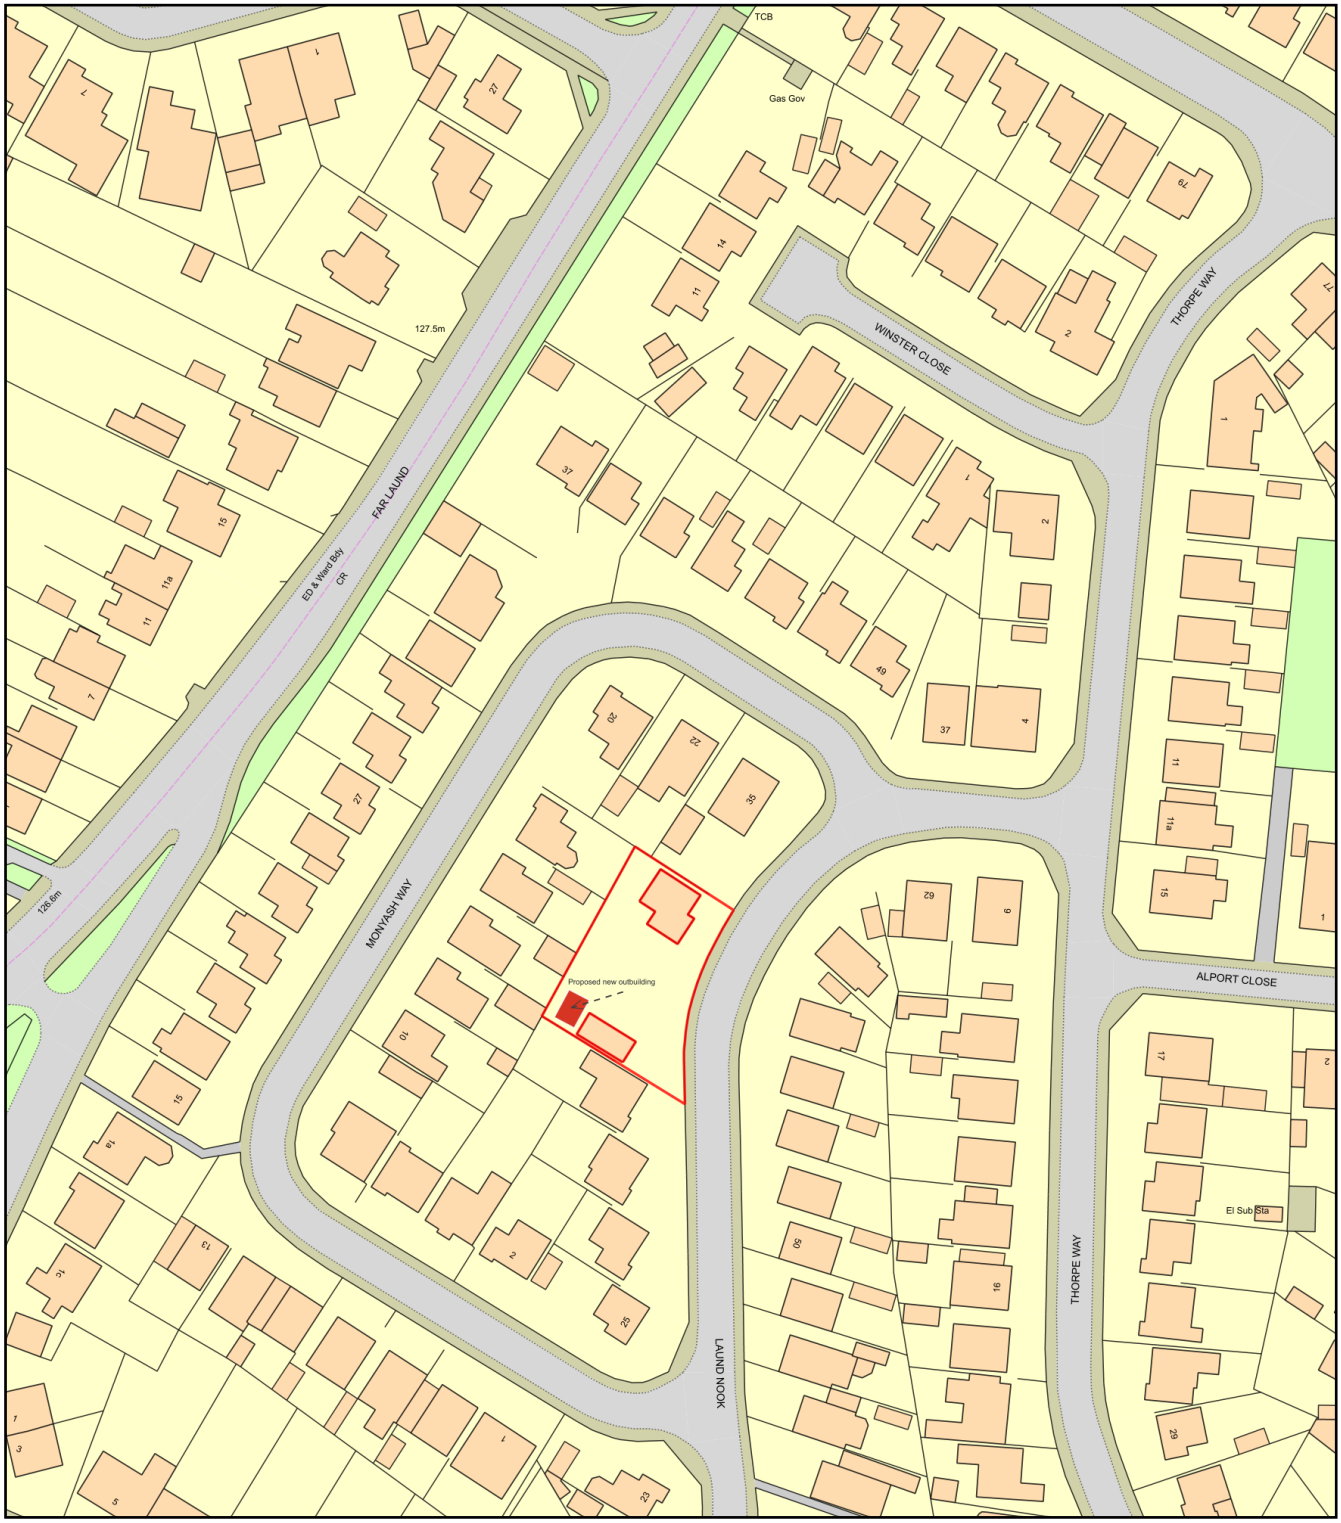


0 50
Metres

N

ReQuestaPlan

| | |
|---|---|
| Plan Produced for: | Dr Sarah Peeling |
| Date Produced: | 03 Jan 2021 |
| Plan Reference Number: | TQRQM21003121806358 |
| Scale: | 1:1250 @ A4 |

© Crown copyright and database rights 2019 OS 100042766