PLANNING DRAWING

All dimensions to be confirmed on site

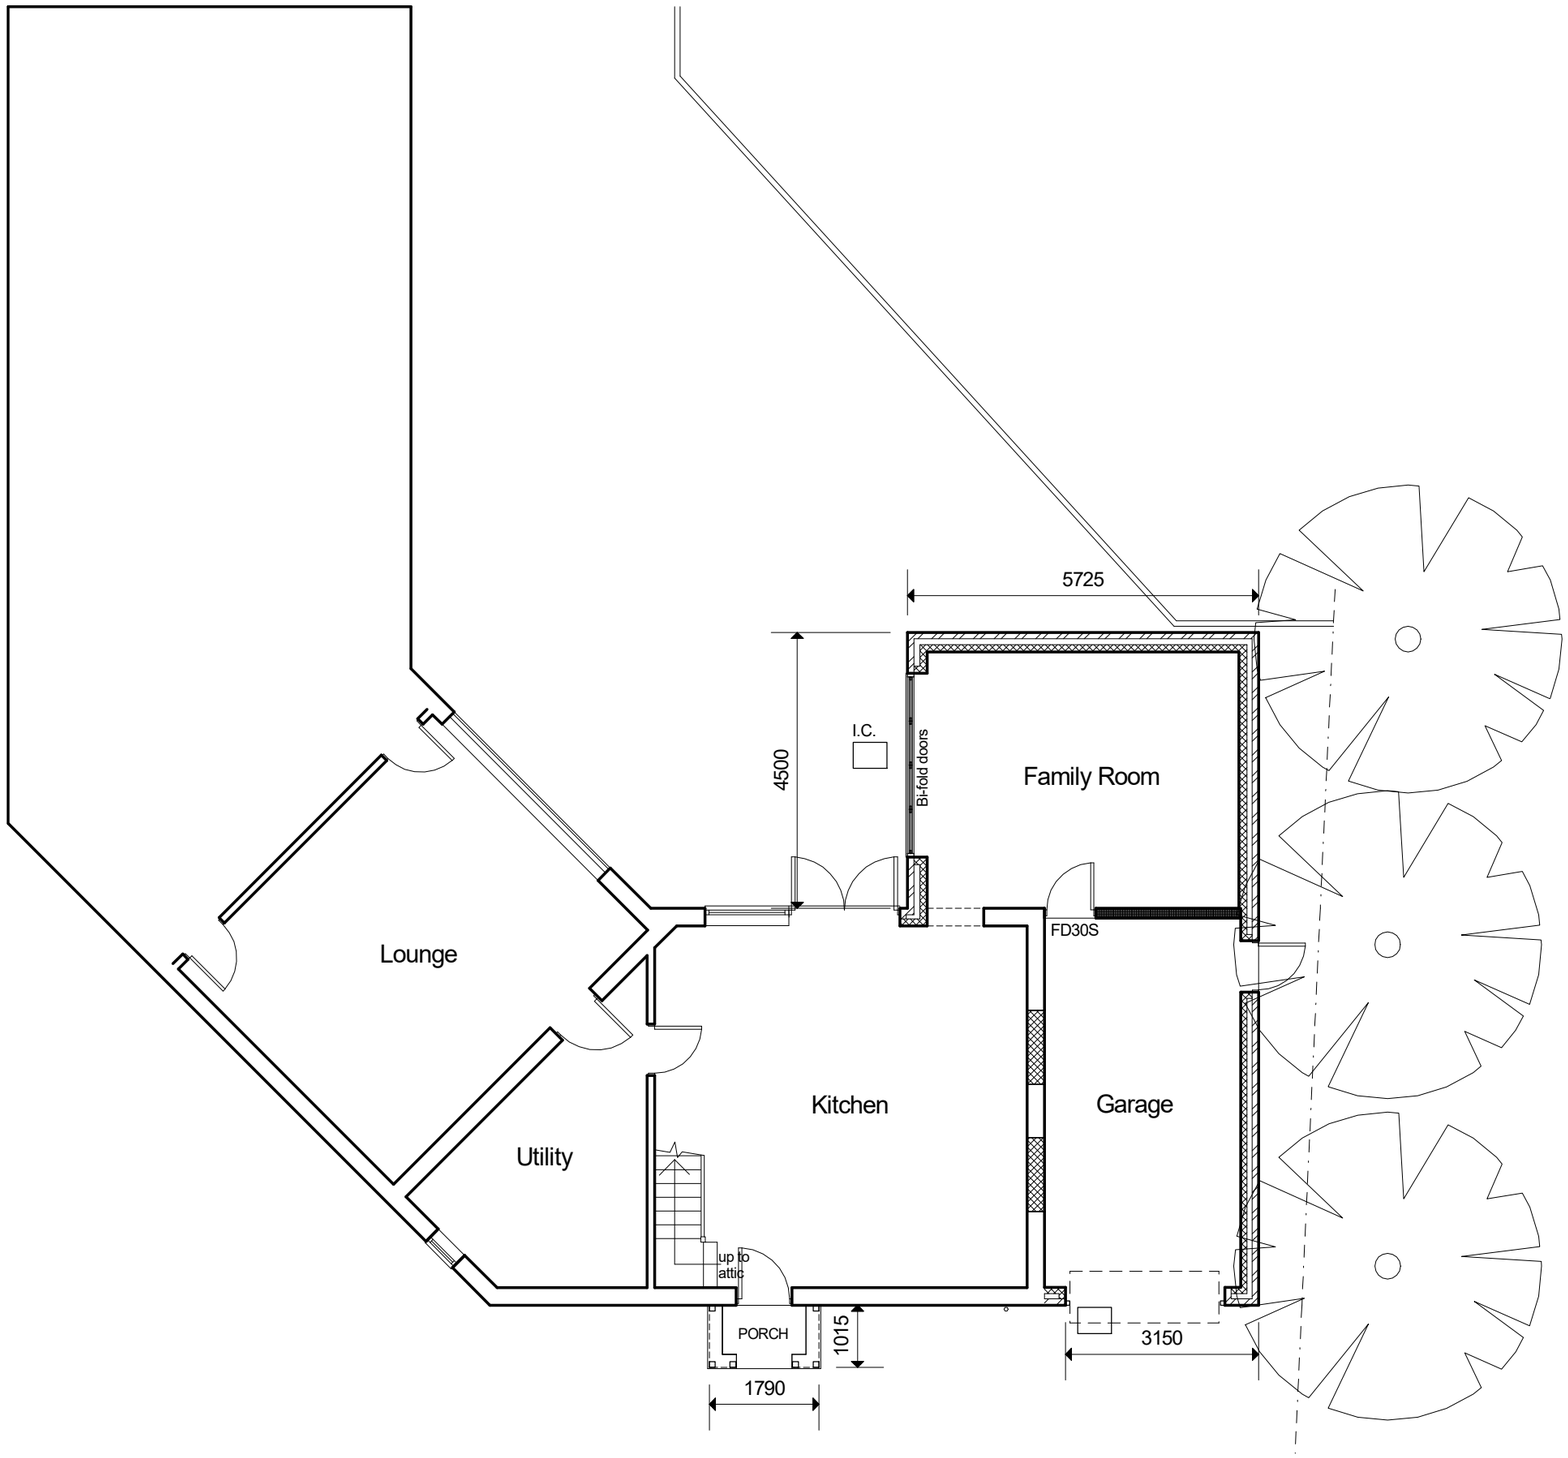

PROPOSED GROUND FLOOR PLAN

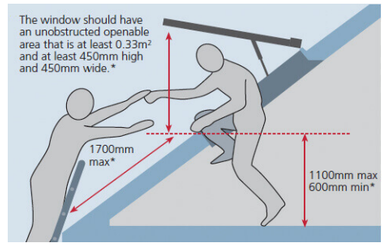

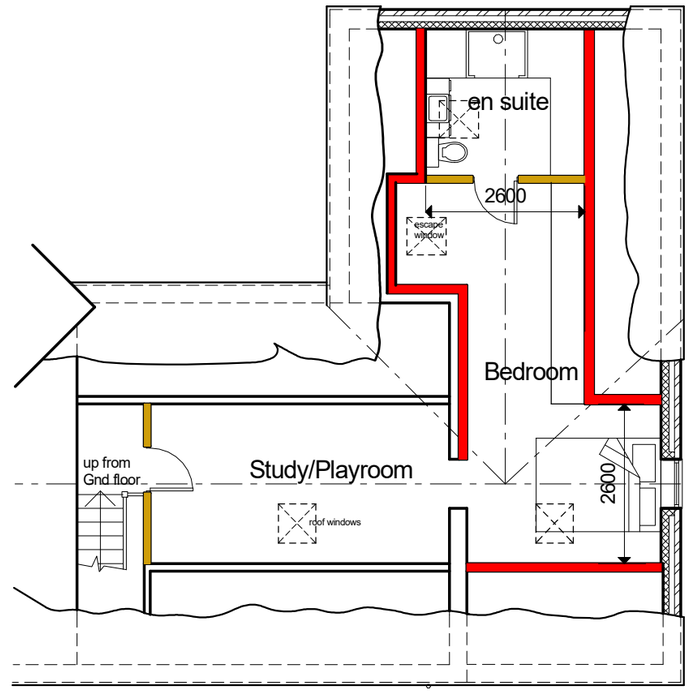

PROPOSED ATTIC SPACE

FD30S E30 Sa half-hour fire resisting door fitted with self-closing device

PRELIMINARY

Proposed Extension + Entrance Porch at:
"Grange Lodge" Horsley Lane Coxbench Derbys DE21 5BH
for Mr D Nickless

SCALE 1:100@A3	DATE Dec 2020	REF. 211220/2

design connexions
Architectural Services
25 Linsdale Gardens Gedling
Nottingham NG4 4GY
Tel. 07760 215478
e-mail: outandup@protonmail.com
www.designconnexions.co.uk