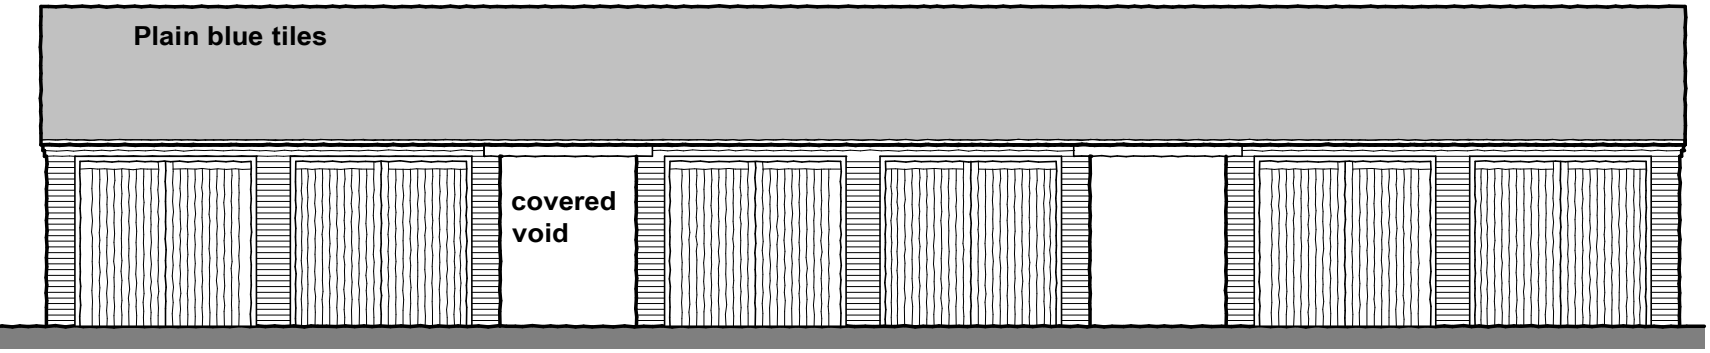

East Elevation

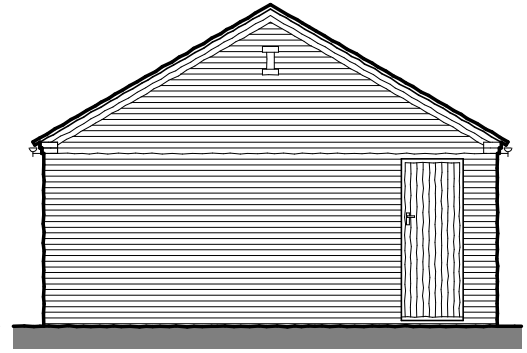

North Elevation

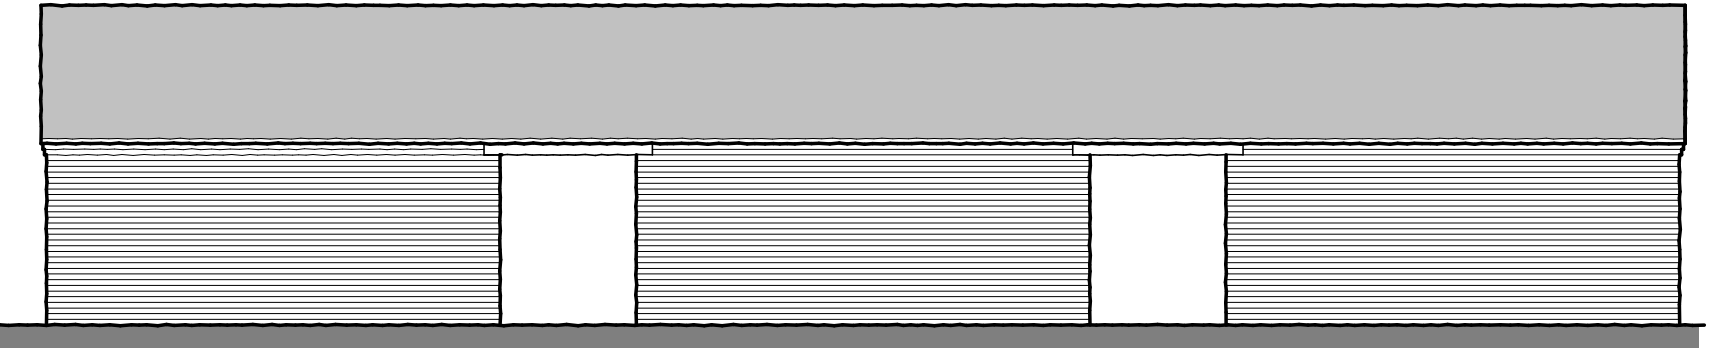

West Elevation

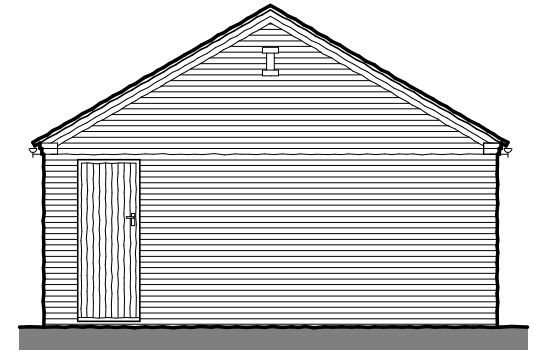

South Elevation

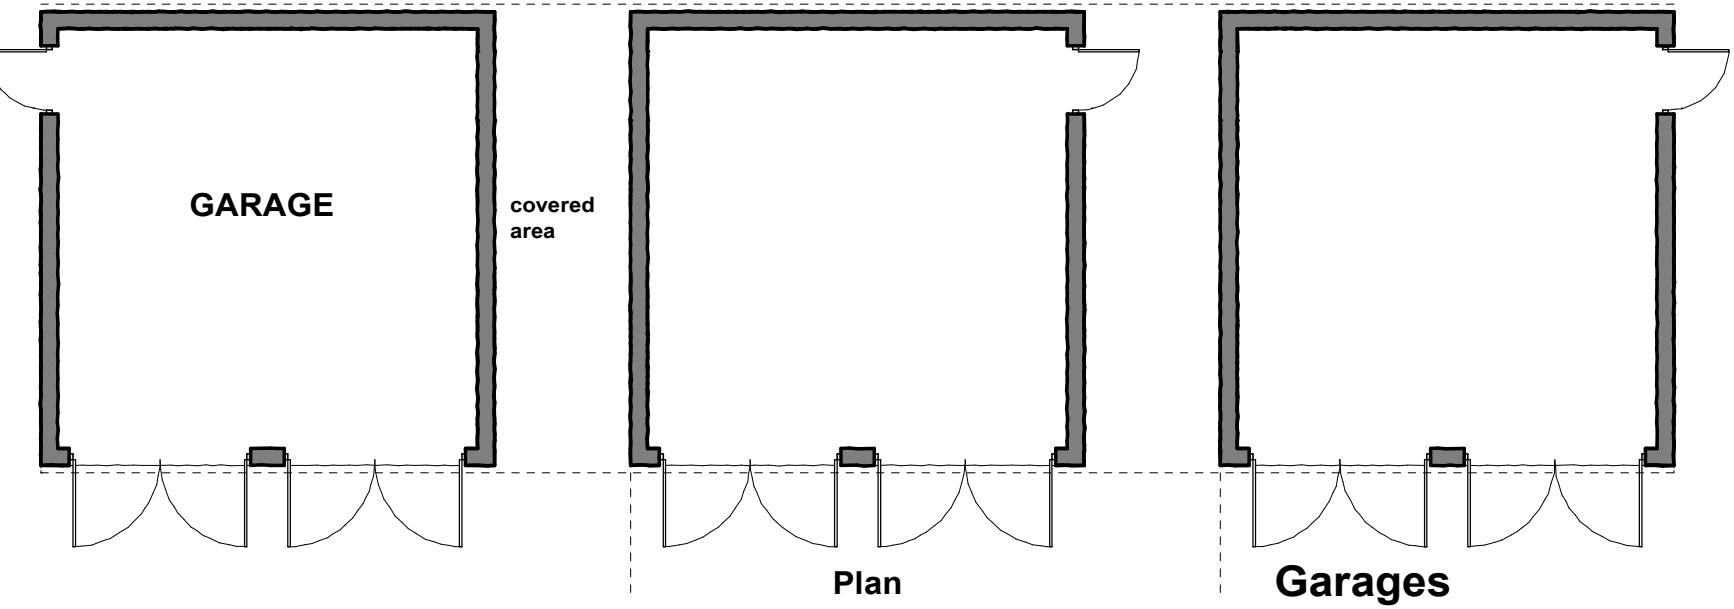

Plan

0 1 2 3 4 5 6 M

A4

1:100

Garages
Highfield Farm
Mugginton DE6 4PQ

Brian Reid
Tel 01773 550906
Mob 07885206184
email. reid-brian@outlook.com