## EXISTING ELEVATIONS
SCALE 1:100




FRONT

SIDE




REAR

SIDE

© Crown Copyright. All rights reserved. License no. 100019980
Obtained from www.centremapslive.com

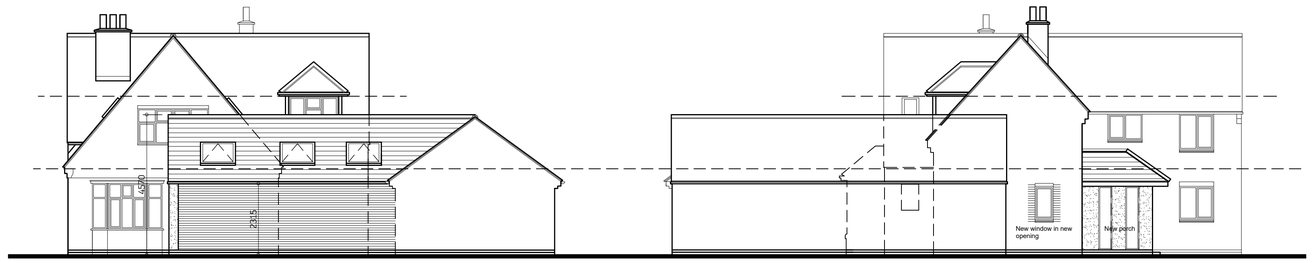


## EXISTING SITE BLOCK PLAN
SCALE 1:500

## EXISTING FLOOR PLANS
SCALE 1:100




GROUND FLOOR

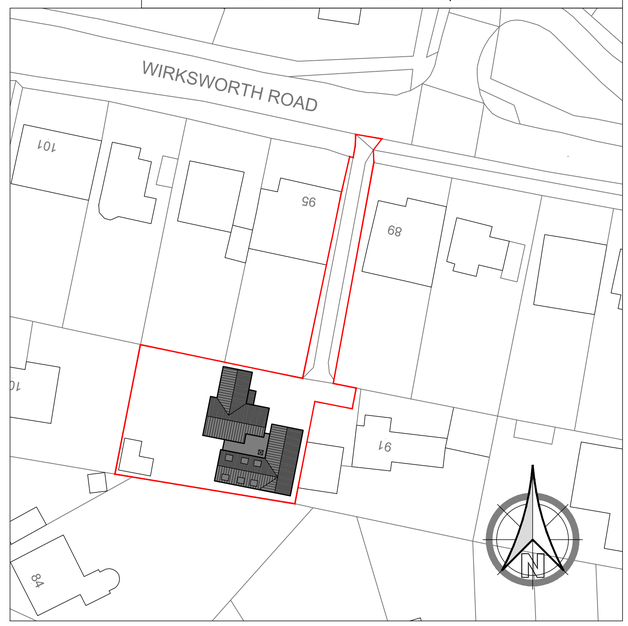


FIRST FLOOR

1:50 1m 2m 3m 4m 5m
1:100 2m 4m 6m 8m 10m
1:200 5m 10m 15m 20m
1:500 10m 20m 30m 40m 50m
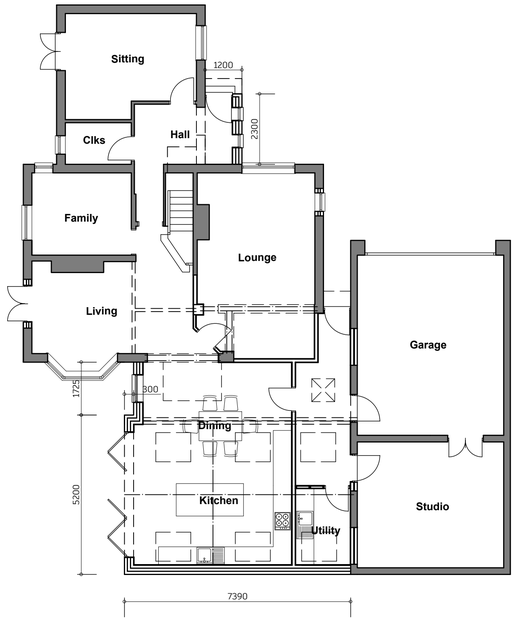
| REVISION | DATE | SIGNATURE |
|---|---|---|
| | | |

GAUGHAN DESIGN
Unit E14, Langham Park Industrial Estate, Lows Lane
Stanton by Dale, Ilkeston DE7 4RJ
Phone 0115 9324010
E-mail: gaughandesign@gmail.com

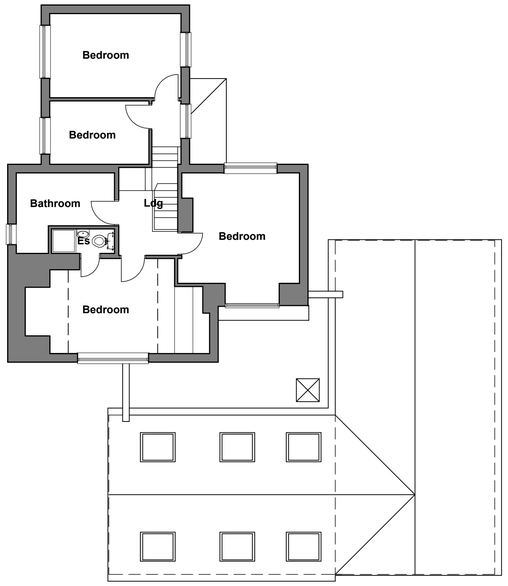**CLIENT**
-

**LOCATION**
93 Wirksworth Road, Duffield,Derbyshire, Nottingham, DE56 4GY.

**PROJECT**
Alterations and extensions to existing dwelling

**TITLE**
Existing floor layouts and elevations

| PAPER SIZE | SCALE | DATE |
|---|---|---|
| A1 | 1:100 | Dec 2020 |

| DRAWING NUMBER | REVISION |
|---|---|
| GD/SK/2017/035/01 | A |

Scales are correct at time of plotting however please note that distortion can occur during copying. This drawing is copyright and may not be altered, traced, photographed, electronically copied or used for any purpose other than for which it is issued, without written permission from Mrs. Gaughan.
Check all dimensions on site. Any discrepancies should be reported to the designer before works proceed. Hatching is a representation of materials only.