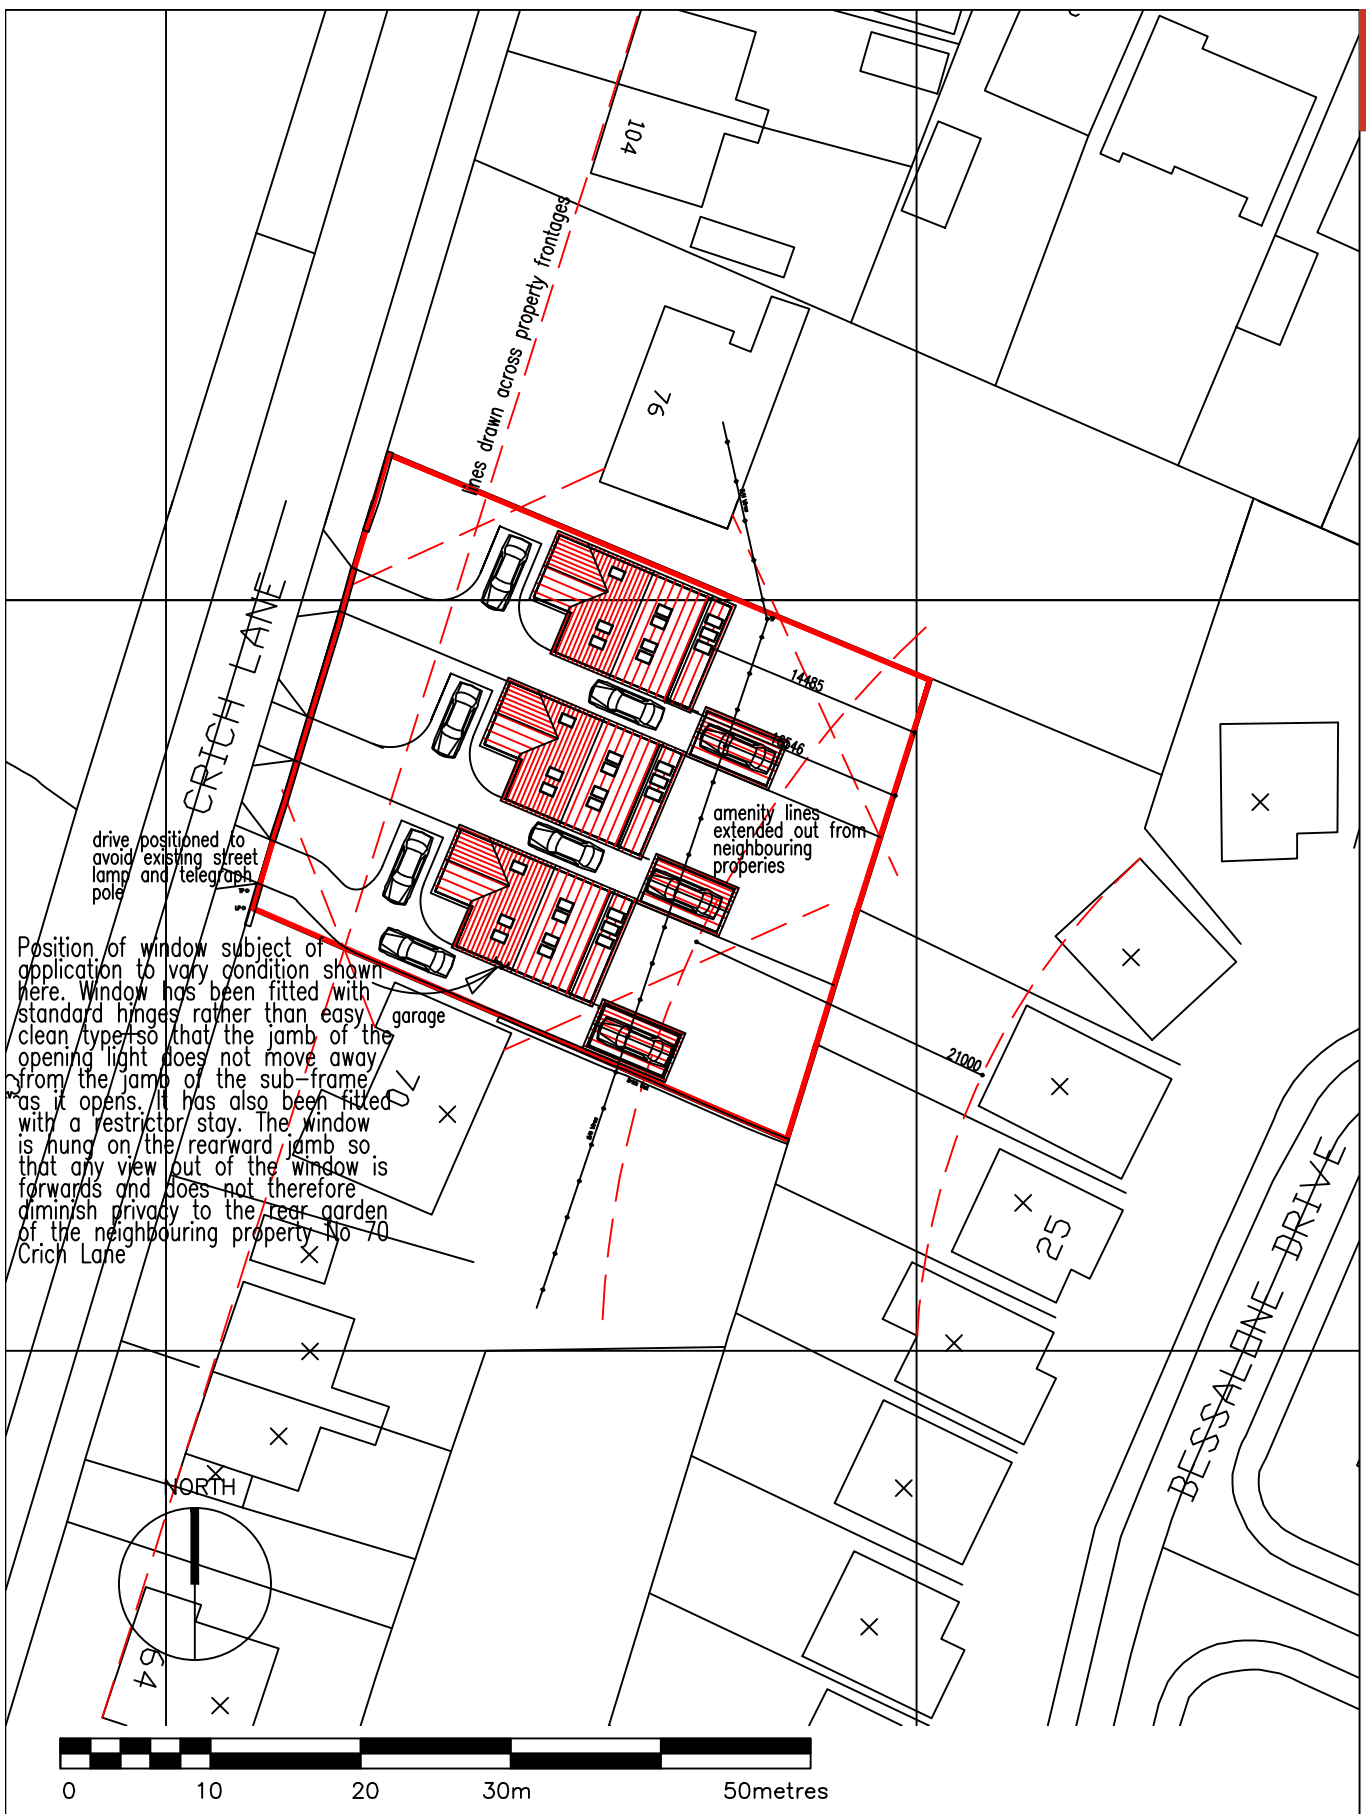


BLOCK PLAN SCALE 1:500
Area of site edged RED is 1250M2 approx.

RIBA Chartered Practice

David McPhee Chartered Architect

1 Rutland Drive Mickleover Derby DE3 9FW Tel- 01332 988279 E mail- dave@davidmcpheearchitect.co.uk

Amendments
A. rear dormer omitted, rooflights added and adjusted DM 06/08 2018
B. South drive moved to avoid street apparatus DM 10/08 2018
C. Plots 1 & 2 moved forwards moved to avoid power line DM 21/08 2018
D. Plot 3 1st floor window hinges changed to prevent overlooking of existing rear garden of No 70 DM 06/01 2021

PROJECT NAME Housing Development 74 Crich Lane Belper			JOB NO. DMA17-024
DRAWING TITLE Scheme Design 03 Block Plan as Proposed.			DWG NO. SK 81 203
SCALE 1:500	DRAWN BY DMcPhee	DATE 06/03/18	REV. D

This drawing is copyright
Contractor must check all dimensions on site, working only from grid & figure dimensions.
Any discrepancies are to be reported to the designer before work commences.