

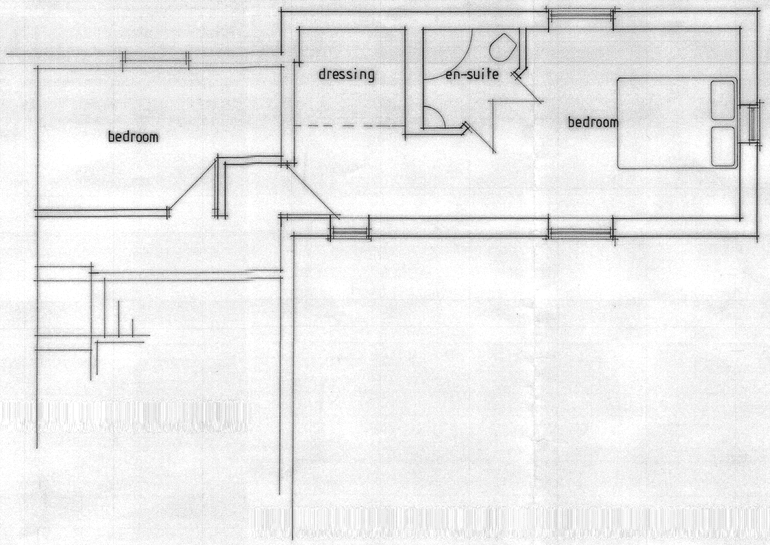

Proposed First Floor Plan

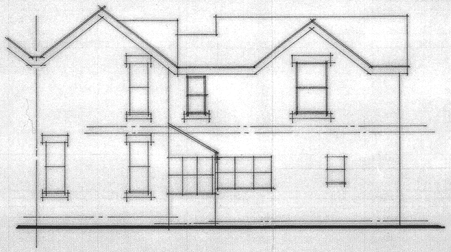

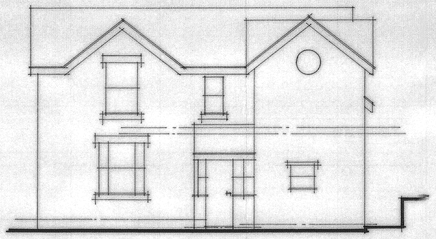

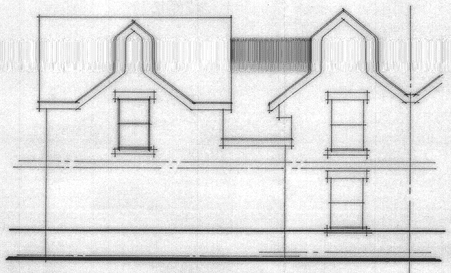

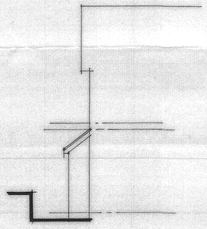

Existing Elevations

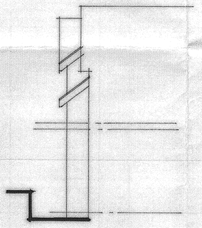

Proposed Elevations

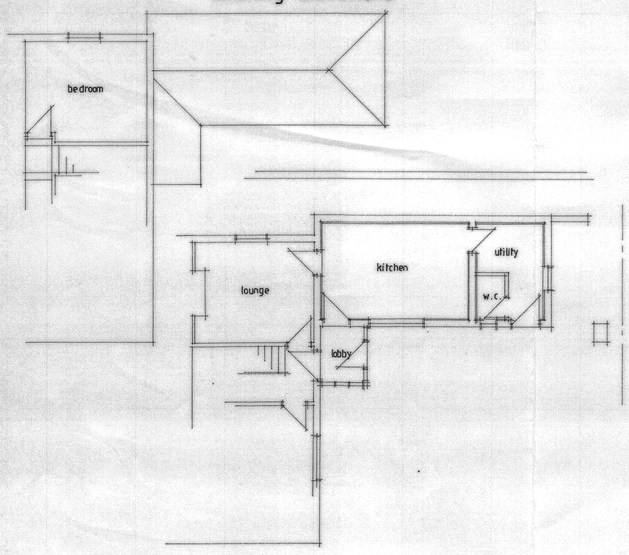

Existing Plans

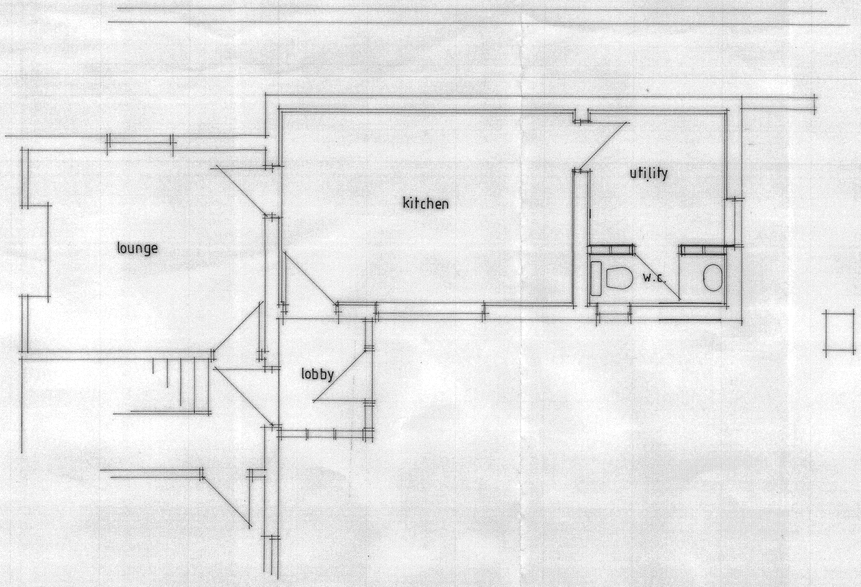

Proposed Ground Floor Plan

NOTES

All dimensions must be checked on site and not scaled from this drawing.

A		
	Date	Revisions

© copyright

Client
Mr and Mrs Harrison

Job Title
Proposed Extension at:
144 Ilkeston Road
Heanor
Derbyshire

Drawing Title
Existing and Proposed

Scale 1:50 , 1:100

Date Dec 2020 | Drawn by

Drg No. 1220 / 1984 - 1 | Rev.

841 x 594mm A1