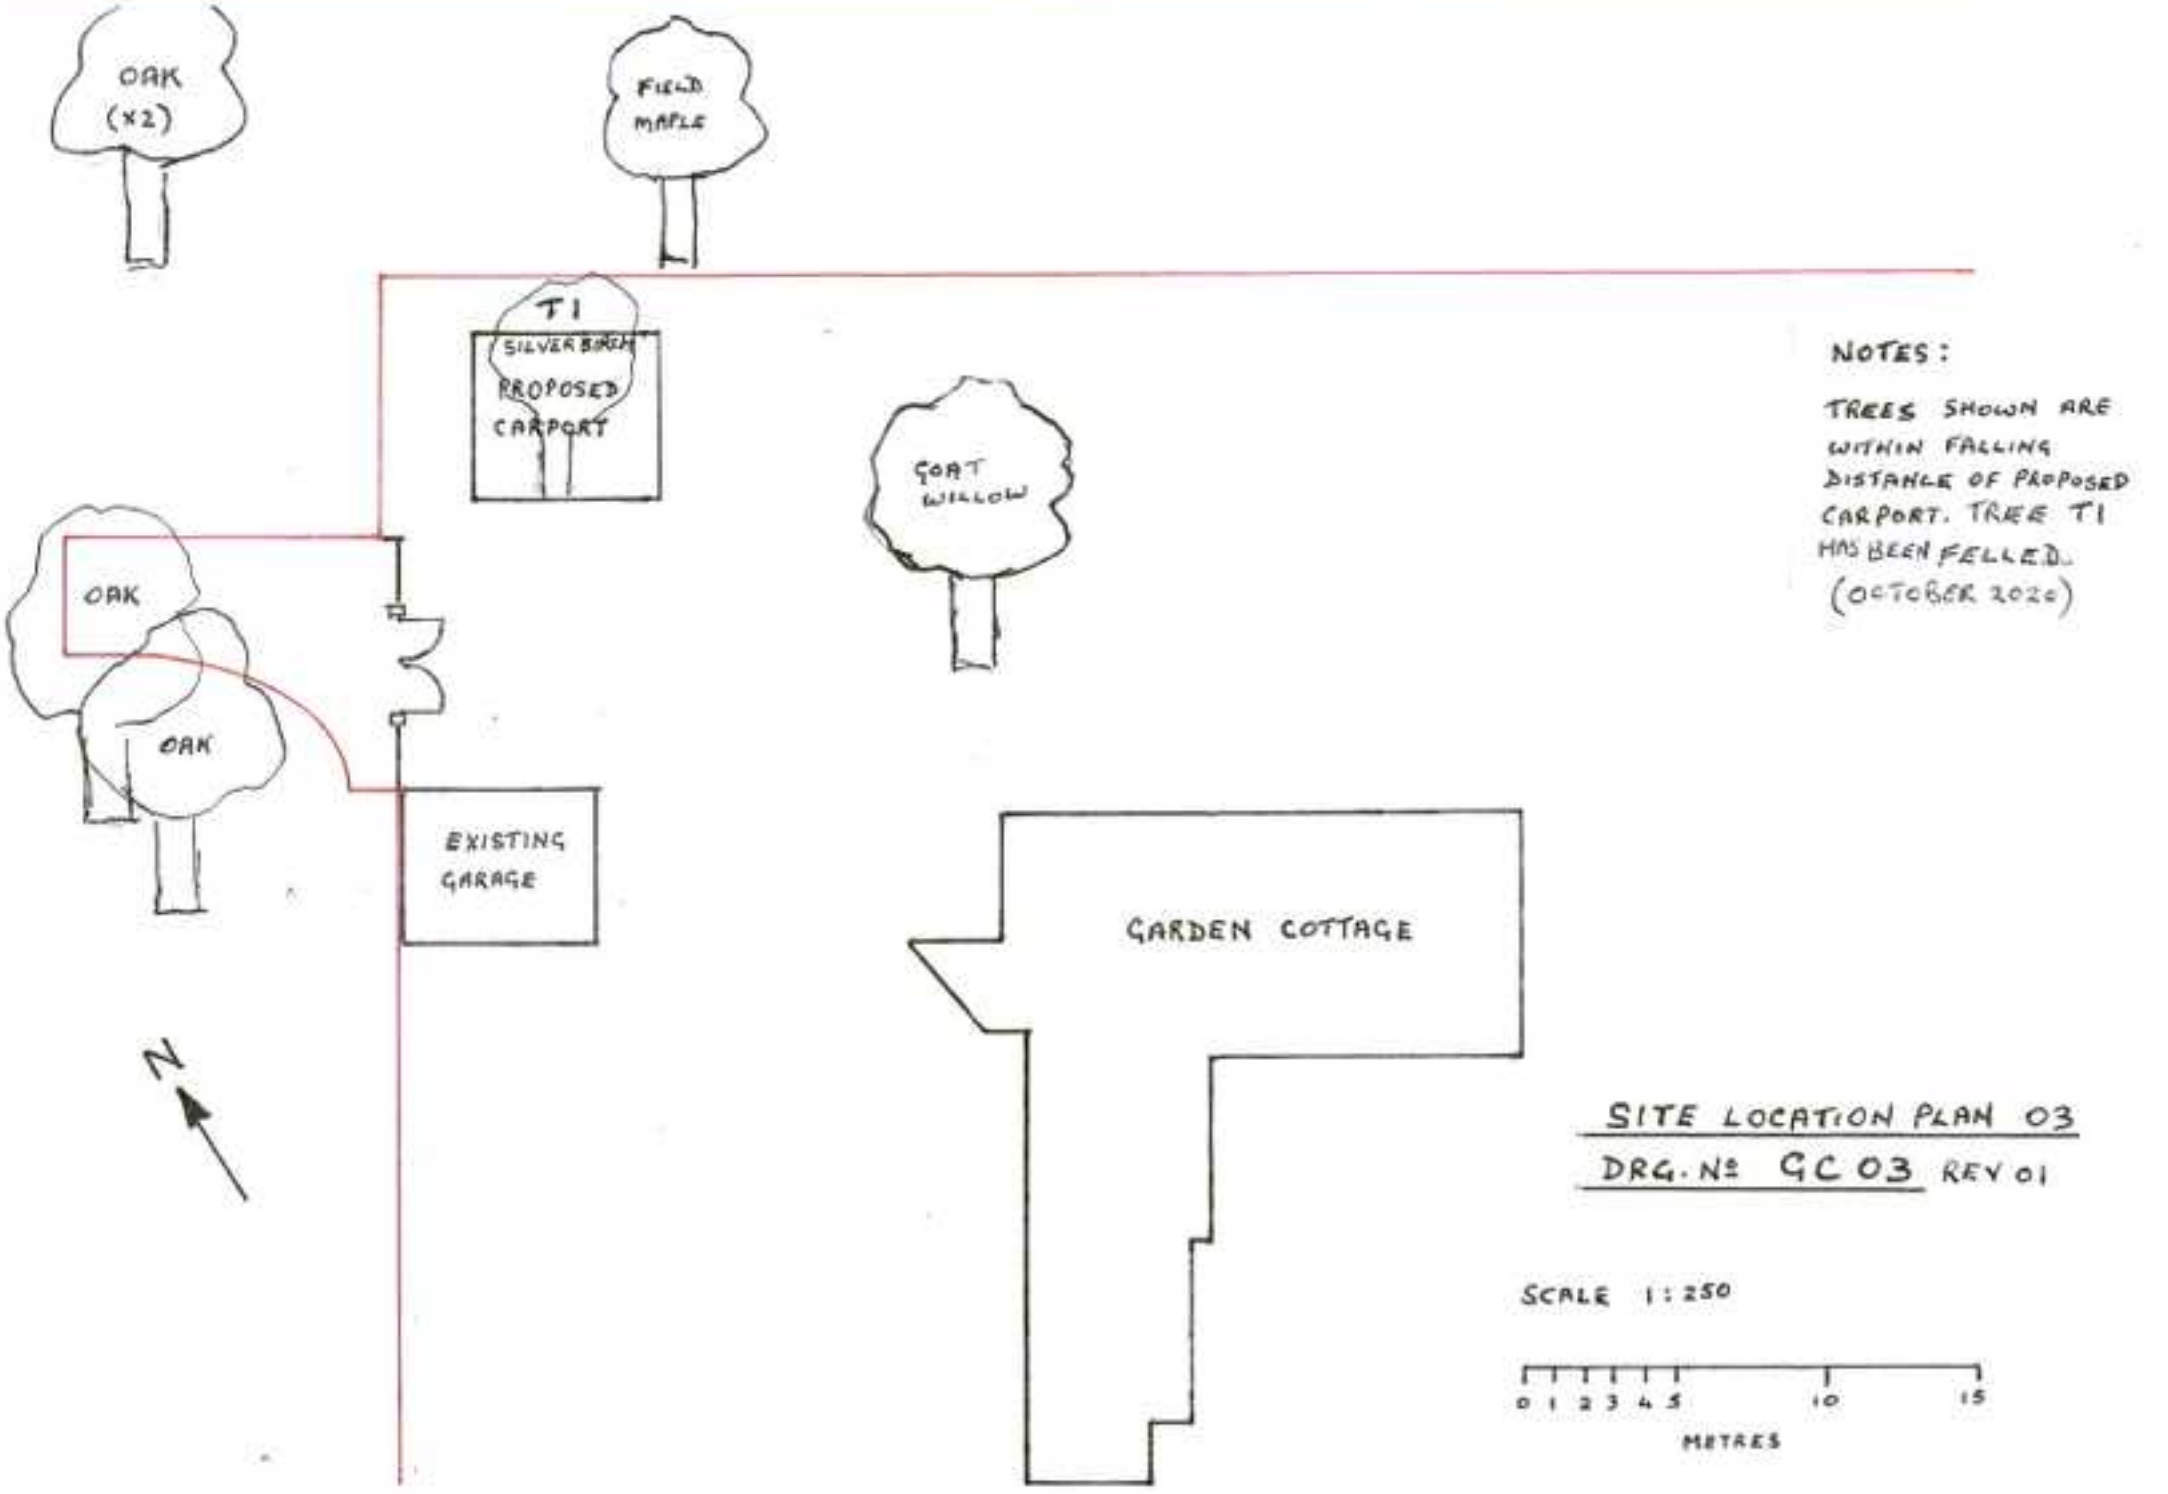


NOTES:

TREES SHOWN ARE WITHIN FALLING DISTANCE OF PROPOSED CARPORT. TREE T1 HAS BEEN FELLED. (OCTOBER 2020)

SITE LOCATION PLAN 03

DRG. Nº GC 03 REV 01

SCALE 1:250

0 1 2 3 4 5 10 15

METRES