

NOTES

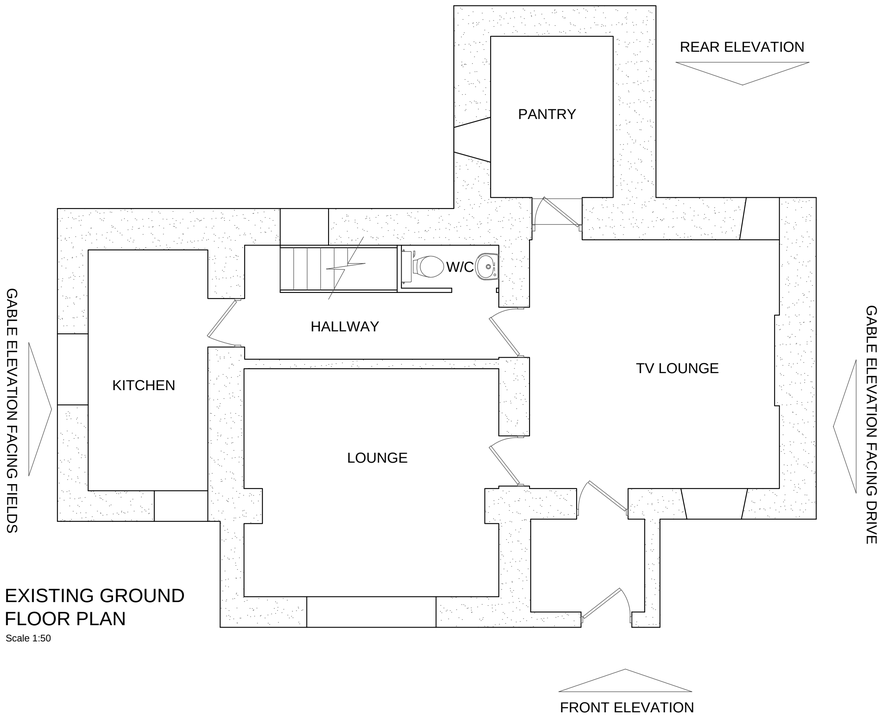

EXISTING GROUND FLOOR PLAN

Scale 1:50

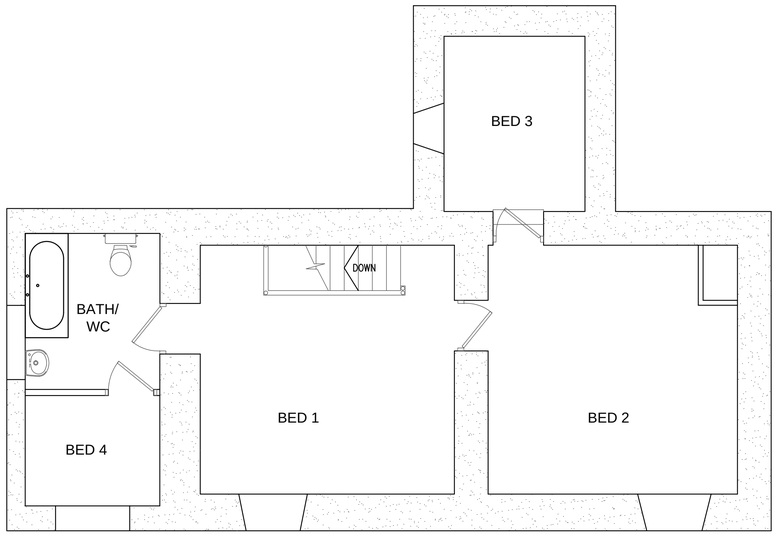


EXISTING FIRST FLOOR PLAN

Scale 1:50




EXISTING FRONT ELEVATION

Scale 1:75

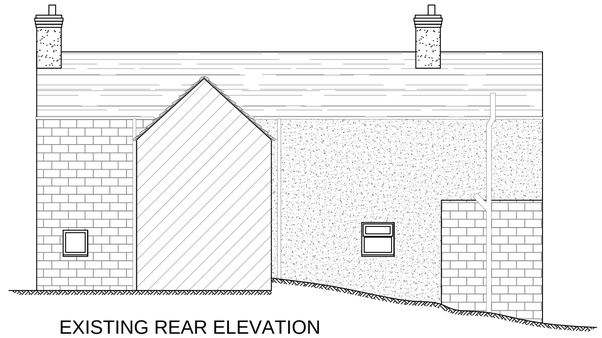

EXISTING REAR ELEVATION

Scale 1:75

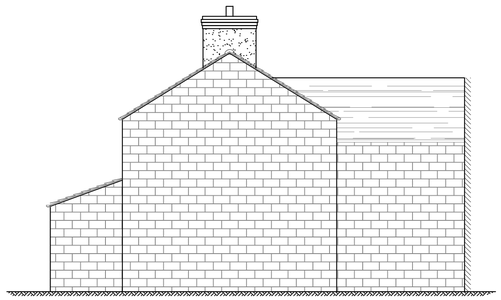


EXISTING GABLE ELEVATION (facing drive)

Scale 1:75



EXISTING GABLE ELEVATION (facing fields)

Scale 1:75

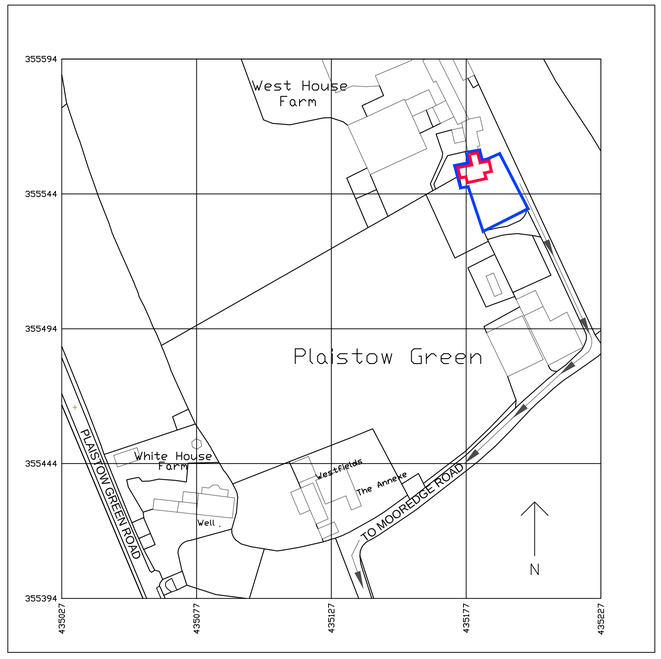

LOCATION PLAN (existing)

Scale 1:1250

REV.	DESCRIPTION	BY	DATE
#	# #	#	#

DRAWING STATUS
PLANNING

CLIENT
Mr M Allwood

PROJECT
West House Farm
Plaistow Green, Crich
DE4 5GX
Cottage renovation/extension

DRAWING TITLE
EXISTING PLANS
& ELEVATIONS

DRAWN	DATE	CH'KD	DATE	APPR'D	DATE
JS	Sept 20	#	#	#	#

DRAWING No. 20022/01 REV. #

SCALE As shown @ A1

Original Sheet Size A1