
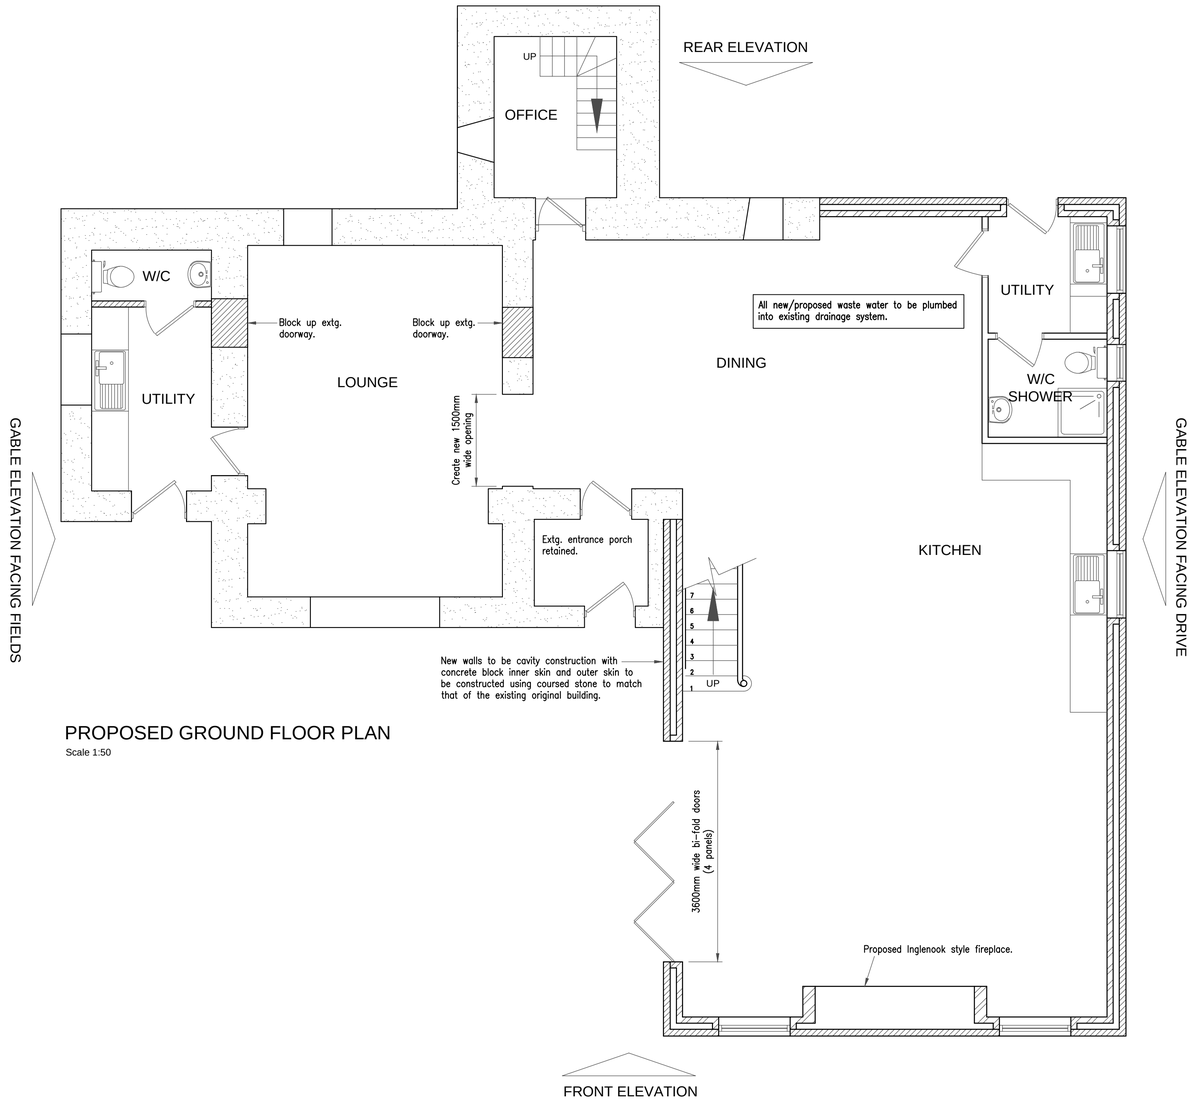


PROPOSED GROUND FLOOR PLAN

Scale 1:50


FRONT ELEVATION

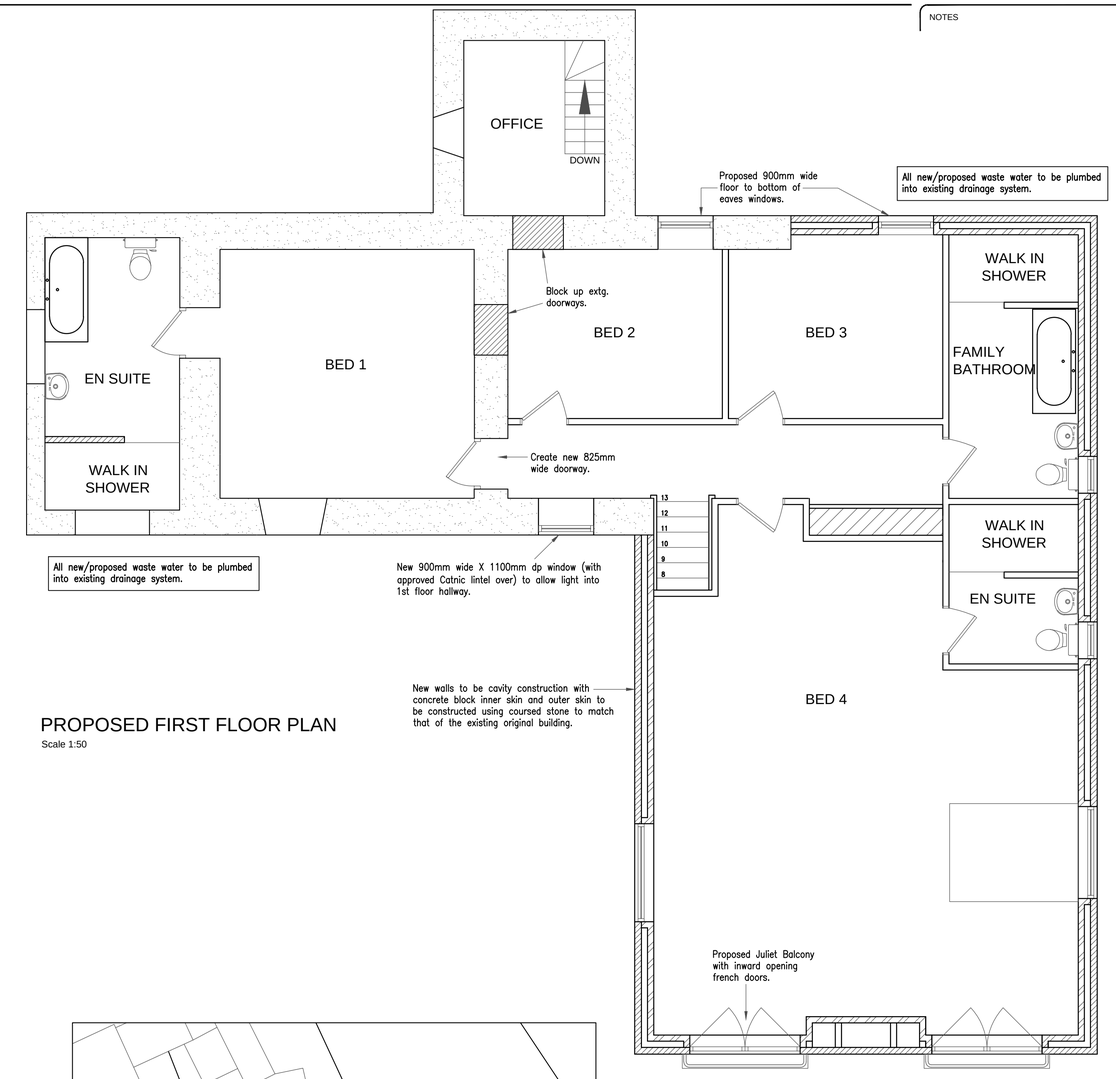

PROPOSED FIRST FLOOR PLAN


Scale 1:50

NOTES

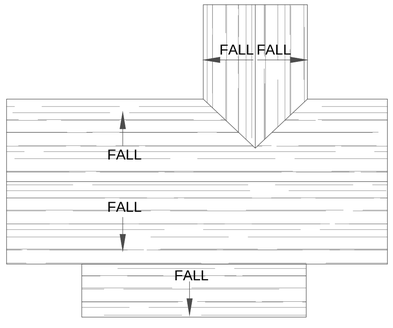


EXISTING ROOF PLAN

Scale 1:100

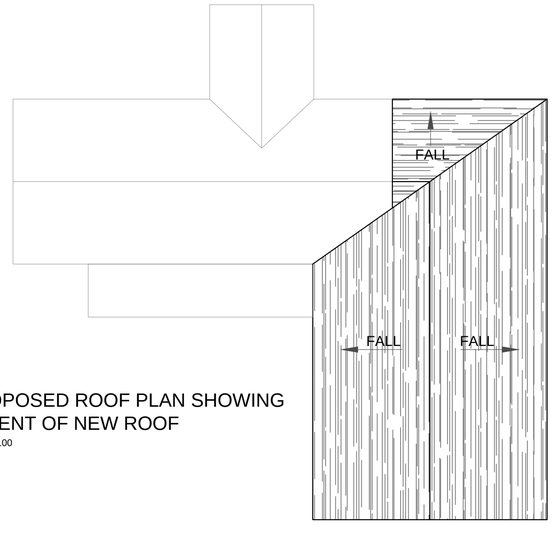

PROPOSED ROOF PLAN SHOWING EXTENT OF NEW ROOF

Scale 1:100

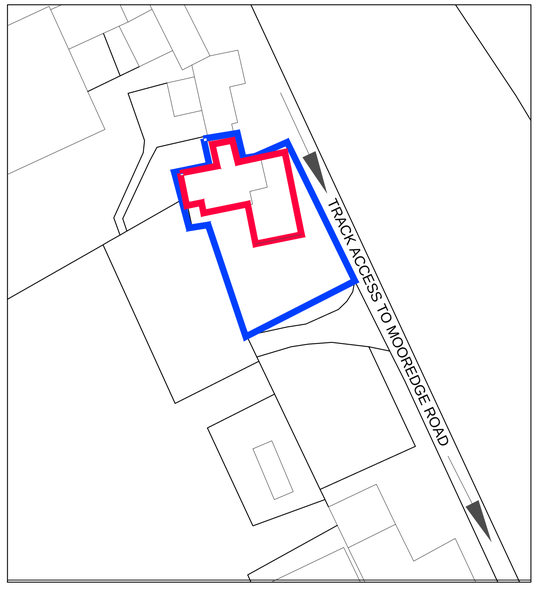

PROPOSED SITE PLAN

Scale 1:500

N

REV.	DESCRIPTION	BY	DATE
#	# #	#	#

DRAWING STATUS
PLANNING

CLIENT
Mr M Allwood

PROJECT
West House Farm
Plaistow Green, Crich
DE4 5GX
Cottage renovation/extension

DRAWING TITLE
PROPOSED PLANS

DRAWN	DATE	CH'KD	DATE	APPR'D	DATE
JS	Sept 20	#	#	#	#

DRAWING No. 20022/02 REV. #

SCALE As shown @ A1

Original Sheet Size A1