
NOTES

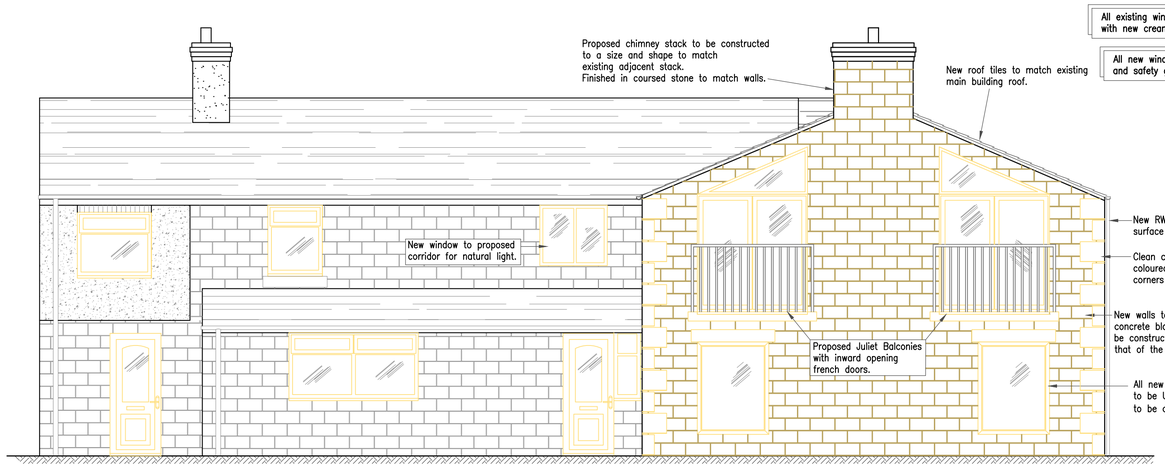


PROPOSED FRONT ELEVATION

Scale 1:50




PROPOSED REAR ELEVATION

Scale 1:50

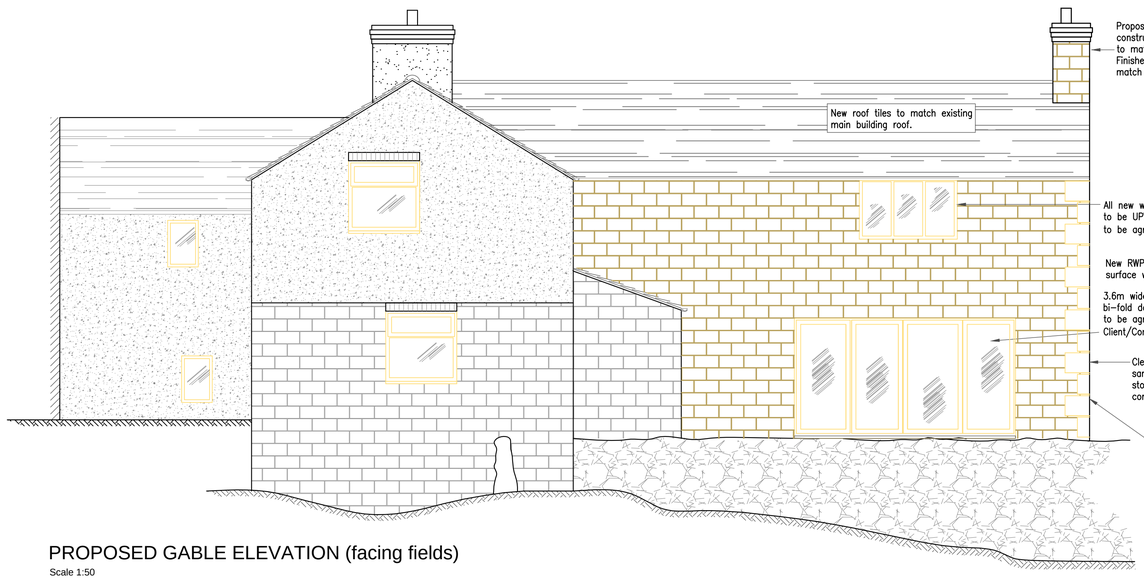

PROPOSED GABLE ELEVATION (facing fields)

Scale 1:50

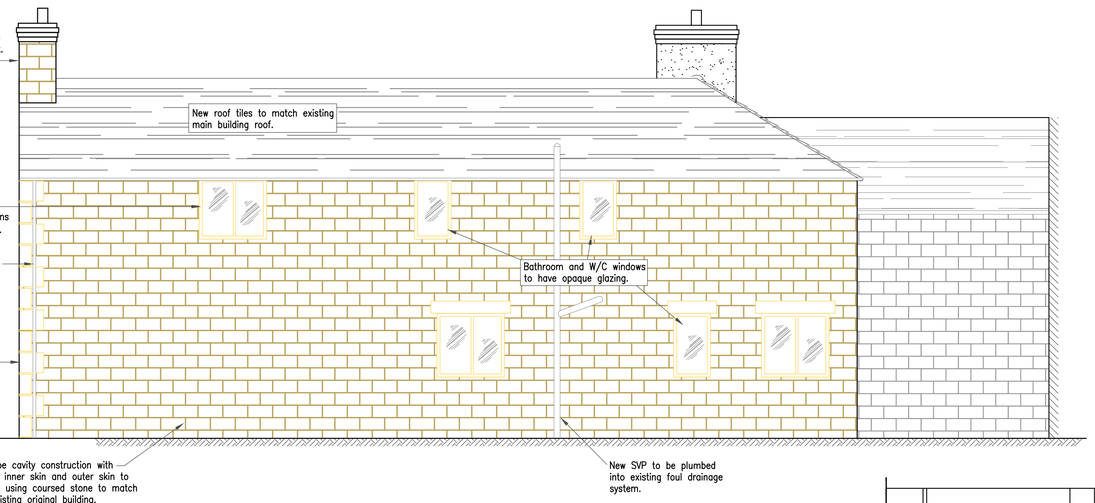

PROPOSED GABLE ELEVATION (facing drive)

Scale 1:50

REV.	DESCRIPTION	BY	DATE
#	# #	#	#

DRAWING STATUS
PLANNING

CLIENT
Mr M Allwood

West House Farm
Plaistow Green, Crich
DE4 5GX
Cottage renovation/extension

DRAWING TITLE
PROPOSED ELEVATIONS

DRAWN	DATE	CH'KD	DATE	APPR'D	DATE
JS	Sept 20	#	#	#	#

DRAWING No. 20022/03 REV. #

SCALE As shown @ A1

Original Sheet Size A1