
Drawing number **20/643/01**

Rev	Date	Description

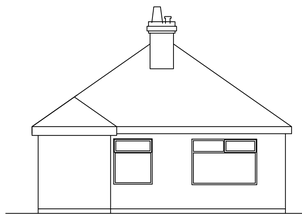


Existing rear elevation




Existing side elevation



Existing front elevation

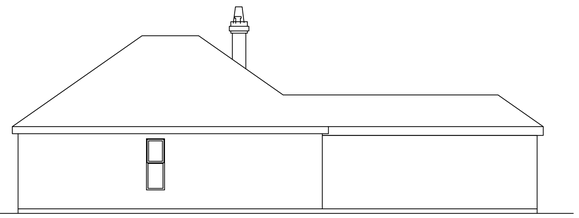

Existing side elevation

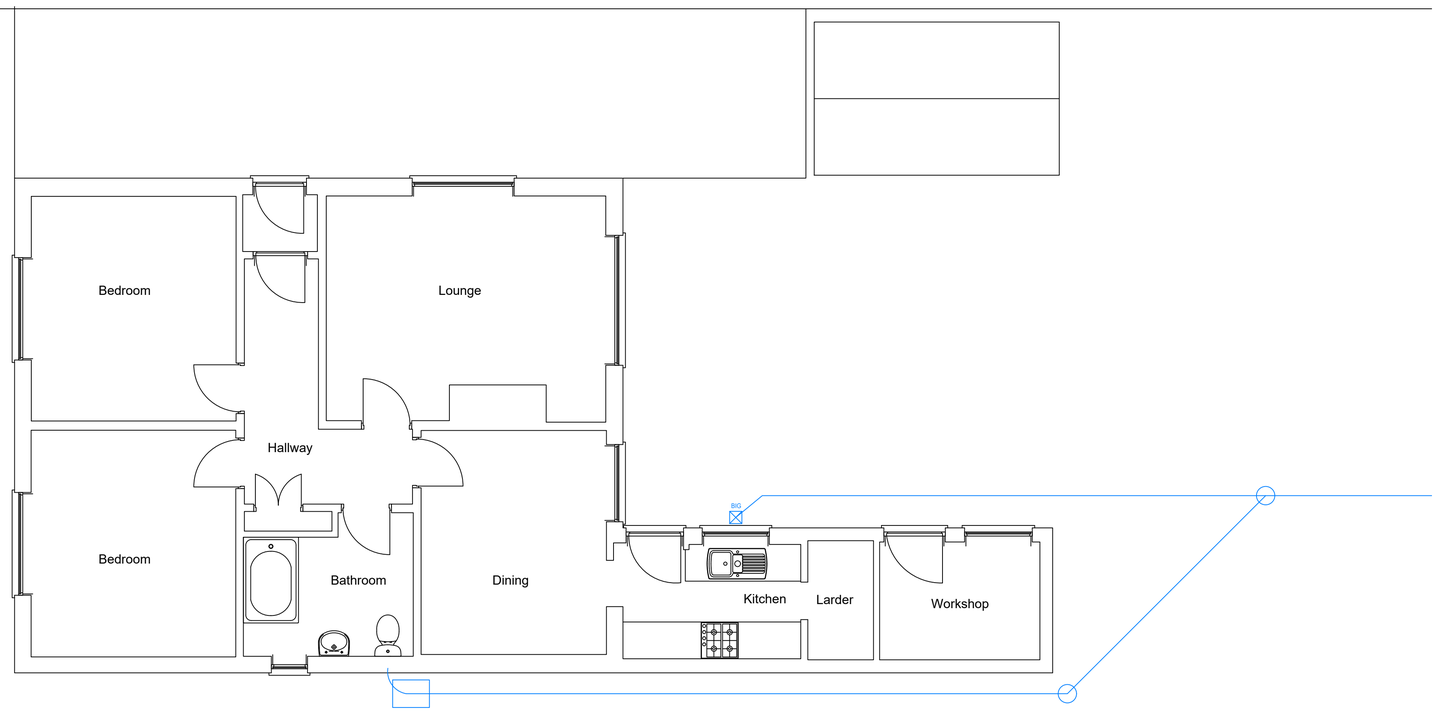

Existing ground floor layout

Storm Design
design to extend ltd
35 Kirkham Drive Toton Beeston, Nottingham. NG9 6HG
Tel: 0115 9720969
email: info@stormdesign.uk

Client
Mr & Mrs King

Job number & title
55 Hardy Barn
Shipley, Heanor
Derbyshire
DE75 7LV

Date **29/12/20** **Scale** **1:50** **1:100**

Drawn **HS** **Checked** **IS**

Drawing number **20/643/01**

Drawing title

Existing floor plans and elevations

Construction details not to be scaled from this drawing use dimensions only.
This drawing is copyright and may not be altered, traced, photographed, electronically copied or used for any purpose other than for which it is issued, without the permission of Ian Storm.

A1 **IF IN DOUBT ASK**