Drawing number **20/643/02**

Rev	Date	Description




Proposed rear elevation




Proposed side elevation



Proposed front elevation

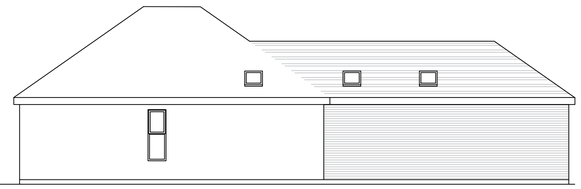


Proposed side elevation

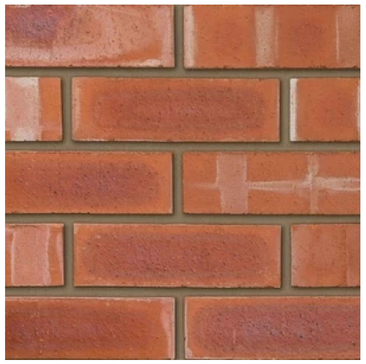

Ibstock Common Red 65mm



Marley Eternit Acme Double Camber Clay Machine Made Plain Roof Tile

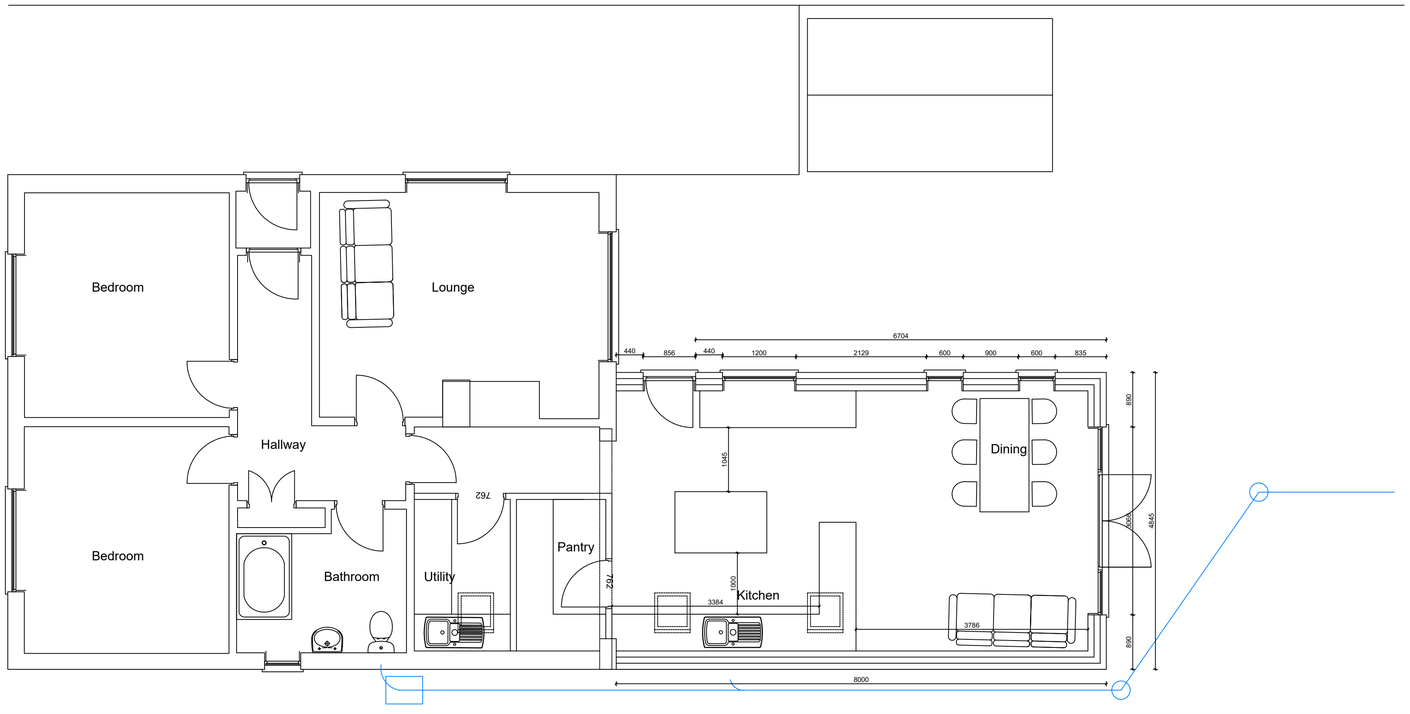

Proposed ground floor layout

Storm Design
design to extend ltd

35 Kirkham Drive Toton Beeston, Nottingham. NG9 6HG
Tel: 0115 9720969
email: info@stormdesign.uk

Client
Mr & Mrs King

Job number & title
55 Hardy Barn
Shipley, Heanor
Derbyshire
DE75 7LV

Date 29/12/20 **Scale** 1:50 1:100

Drawn HS **Checked** IS

Drawing number 20/643/02

Drawing title
Proposed floor plans and elevations

Construction details not to be scaled from this drawing use dimensions only.
This drawing is copyright and may not be altered, traced, photographed, electronically copied or used for any purpose other than for which it is issued, without the permission of Ian Storm.

A1 IF IN DOUBT ASK