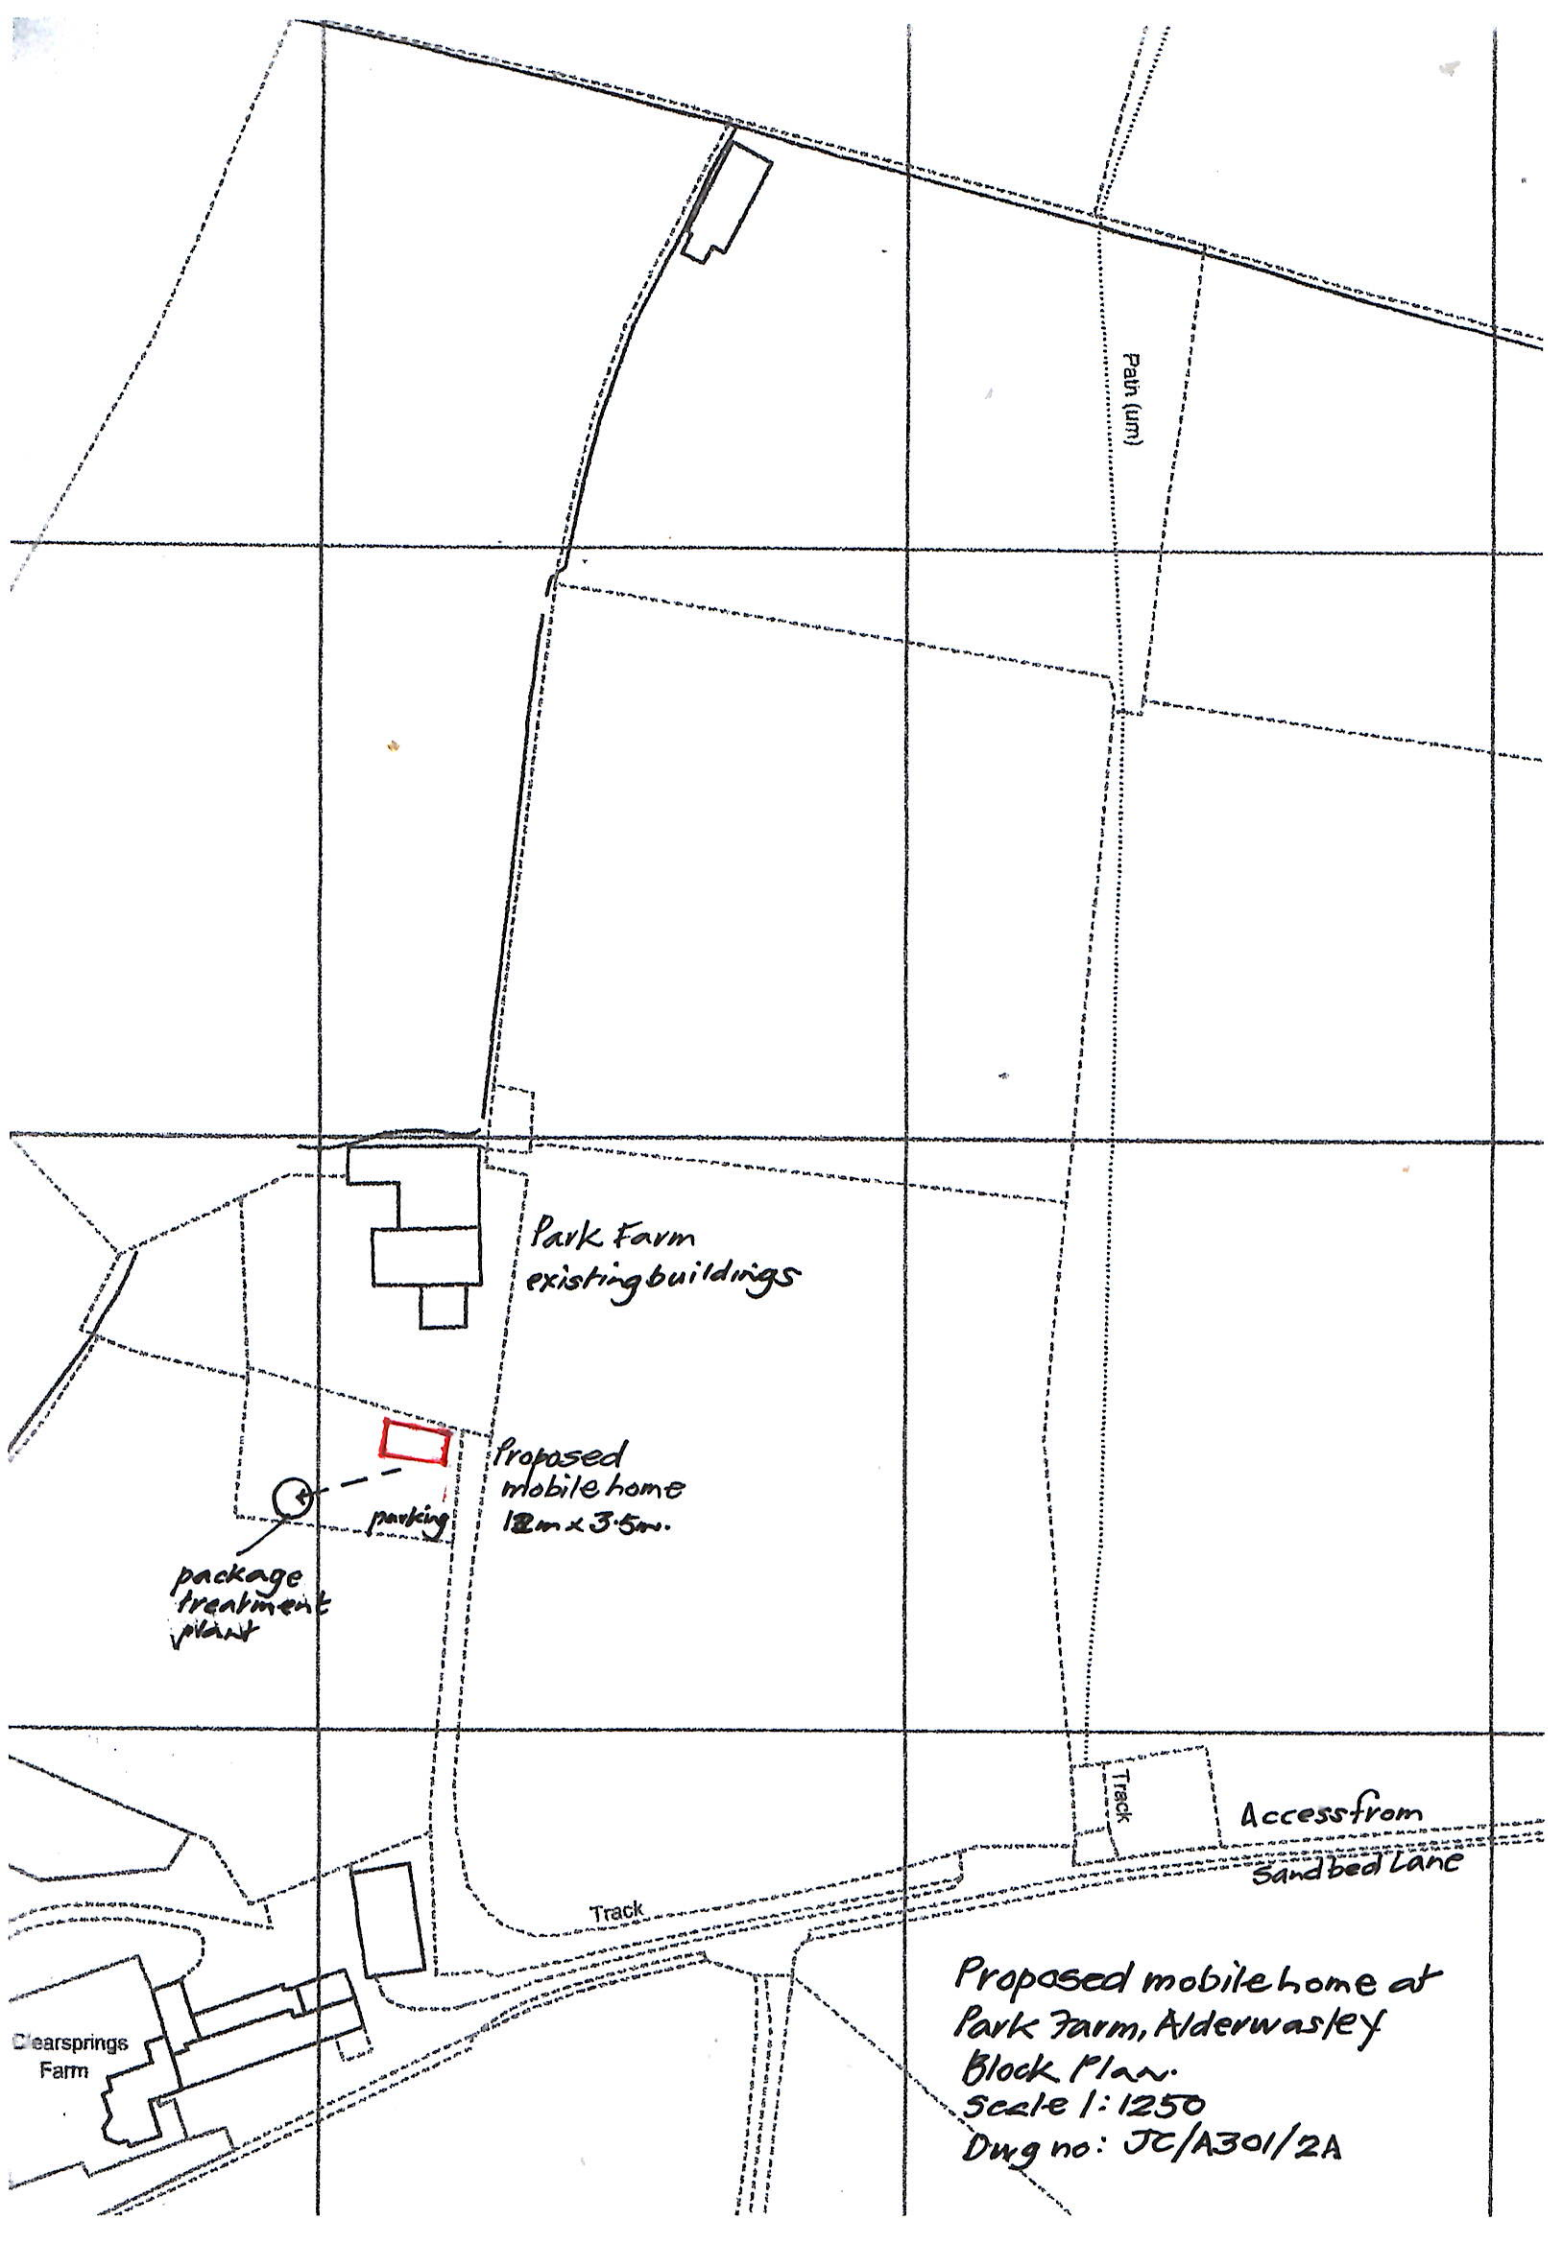
Path (um)
Park Farm existing buildings
Proposed mobile home 12m x 3.5m.
parking
package treatment plant
Track
Access from Sandbed Lane
Track
Clearsprings Farm
Proposed mobile home at Park Farm, Alderwasley
Block Plan.
Scale 1:1250
Dwg no: JC/A301/2A