AMENDENTS
A design development following client meet %s 20 DM %p 2020
B design development following client meet %s 20 DM %p 2020
C design development following client meet %s2020 DM %p 2020
D minor internal adjustment DM %t 2020
E neighbours extension remodel at planners request DM 14/01 2021



SIDE ELEVATION EAST SCALE 1:50



REAR ELEVATION NORTH SCALE 1:50

ALTERNATIVE REAR ELEVATION

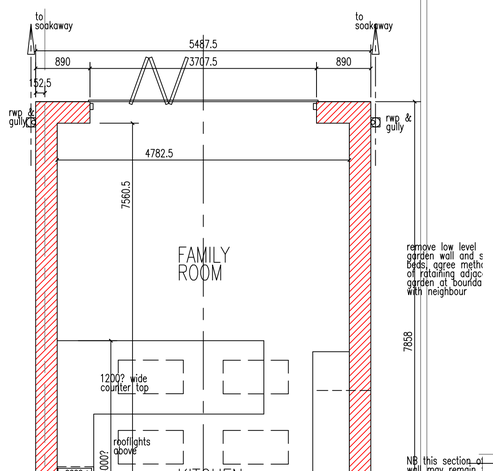

GROUND FLOOR PLAN SCALE 1:50

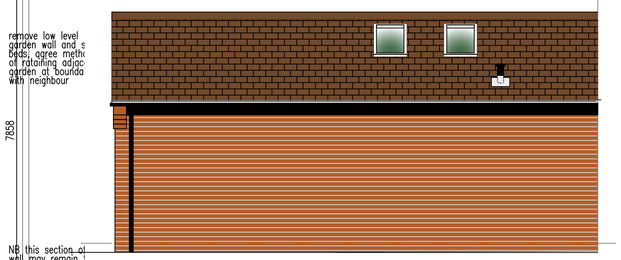

SIDE ELEVATION WEST SCALE 1:50

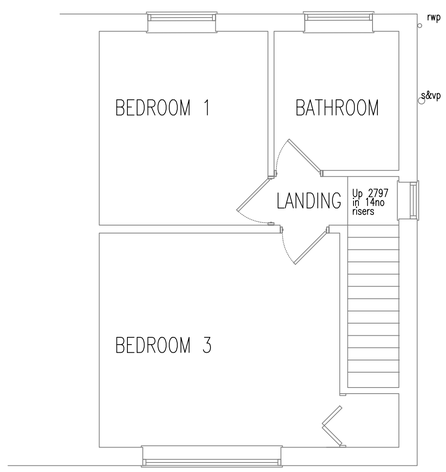

FIRST FLOOR PLAN SCALE 1:50

AS PROPOSED

0 10m

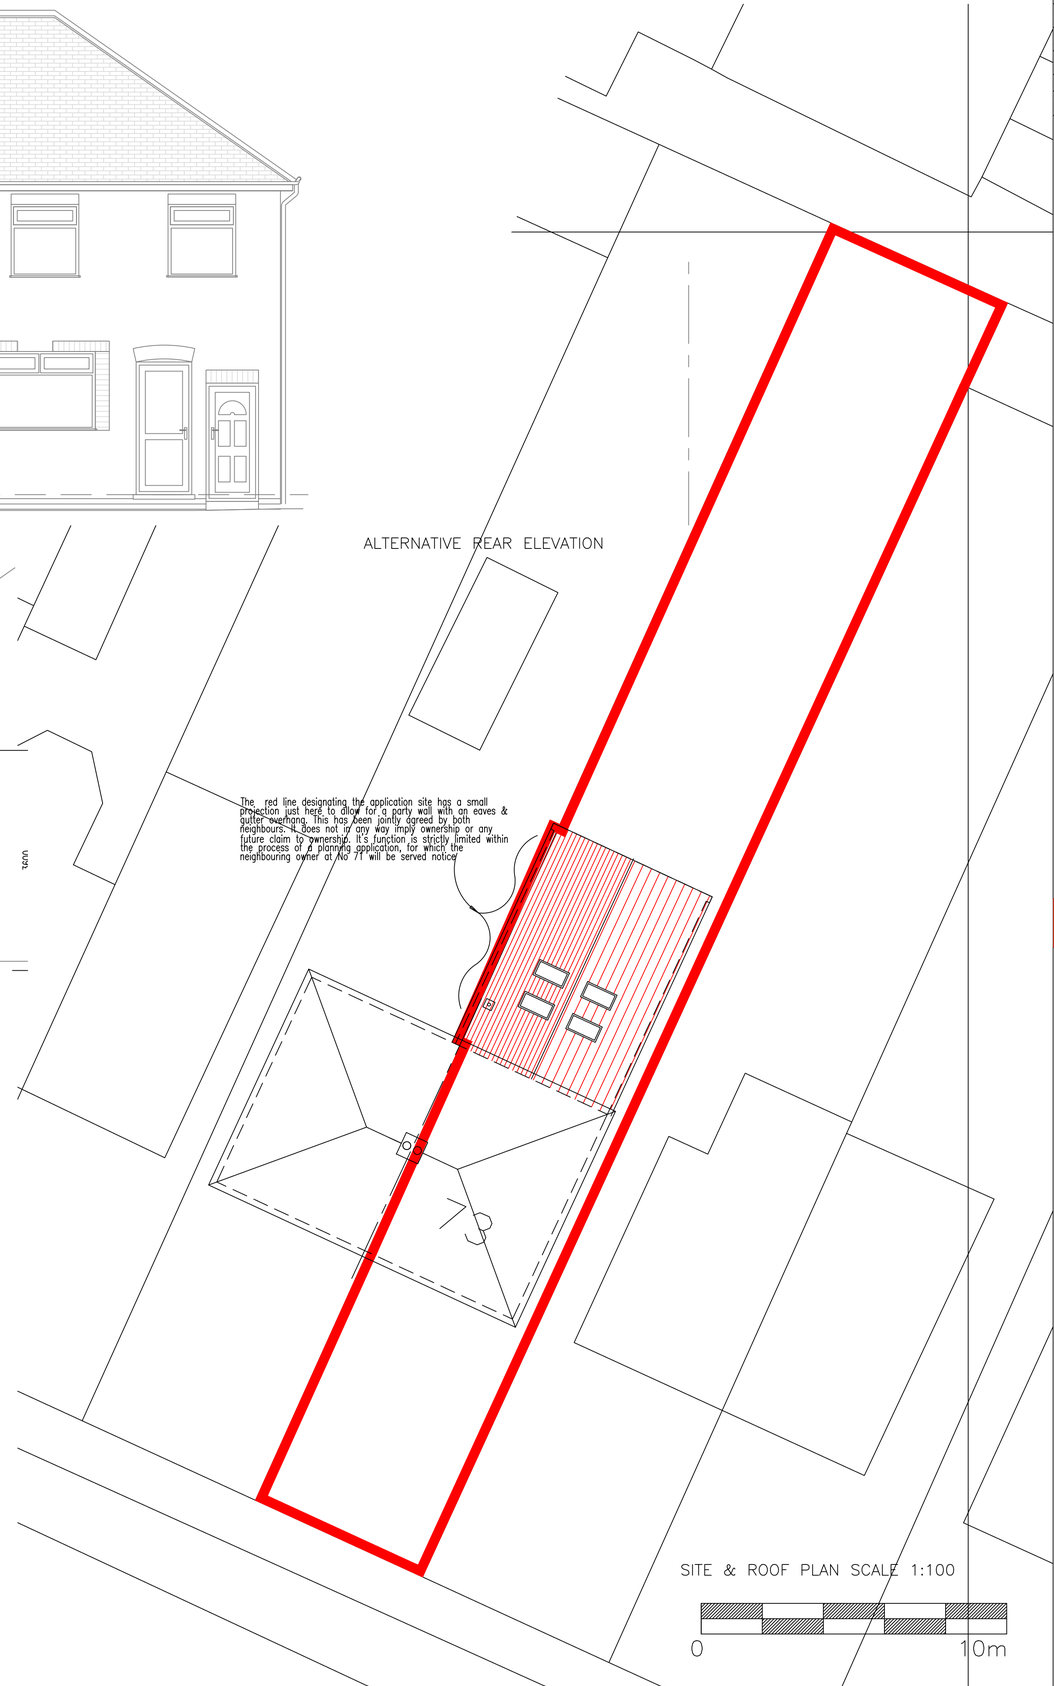

SITE & ROOF PLAN SCALE 1:100

David McPhee Chartered Architect
1 Rutland Drive Mickleover Derby DE3 9FW Tel- 01332 988279 E mail- dave@davidmcpheearchitect.co.uk

RIBA Chartered Practice

PROJECT NAME Extension & Alterations to Dwelling 73 Bargate Road Belper			JOB NO. DMA20-004
DRAWING TITLE Scheme Design Part Plans and Elevations as Proposed.			DWG NO. SK 81 01
SCALE 1:50 & 1:100	DRAWN BY DM	DATE 02/03/20	REV. E

This drawing is copyright. Contractor must check all dimensions on site, working only from grid & figure dimensions. Any discrepancies are to be reported to the designer before work commences.