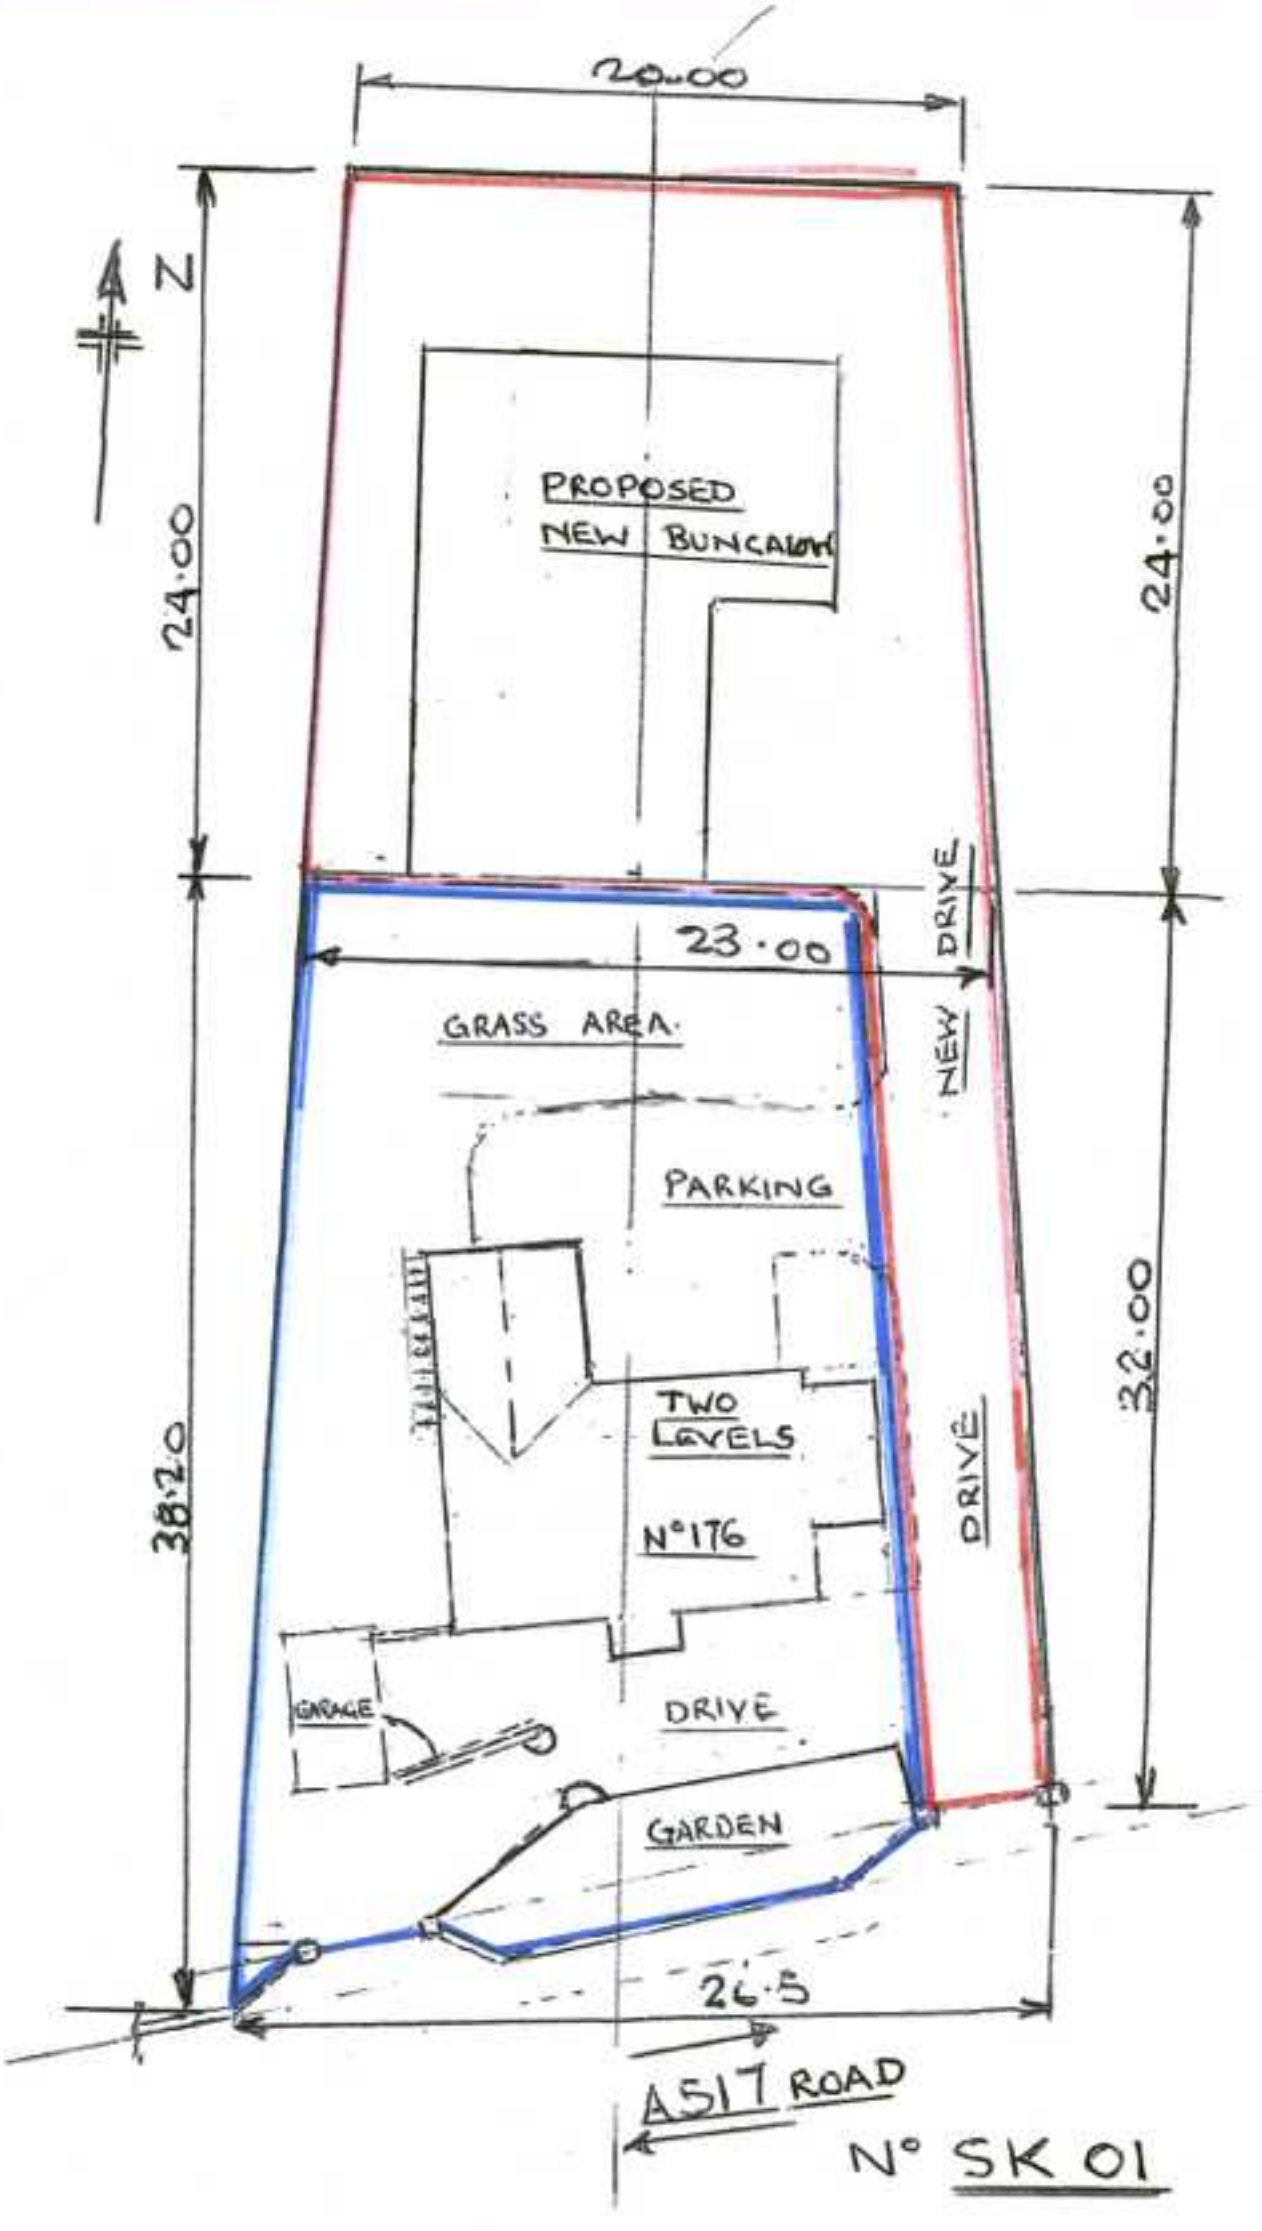

20.00
N
24.00
PROPOSED
NEW BUNGALOW
24.00
DRIVE
23.00
GRASS AREA
NEW
PARKING
TWO
LEVELS
N°176
DRIVE
38.20
32.00
GARAGE
DRIVE
GARDEN
26.5
A517 ROAD
N° SK 01