



PROPOSED GROUND FLOOR LAYOUT

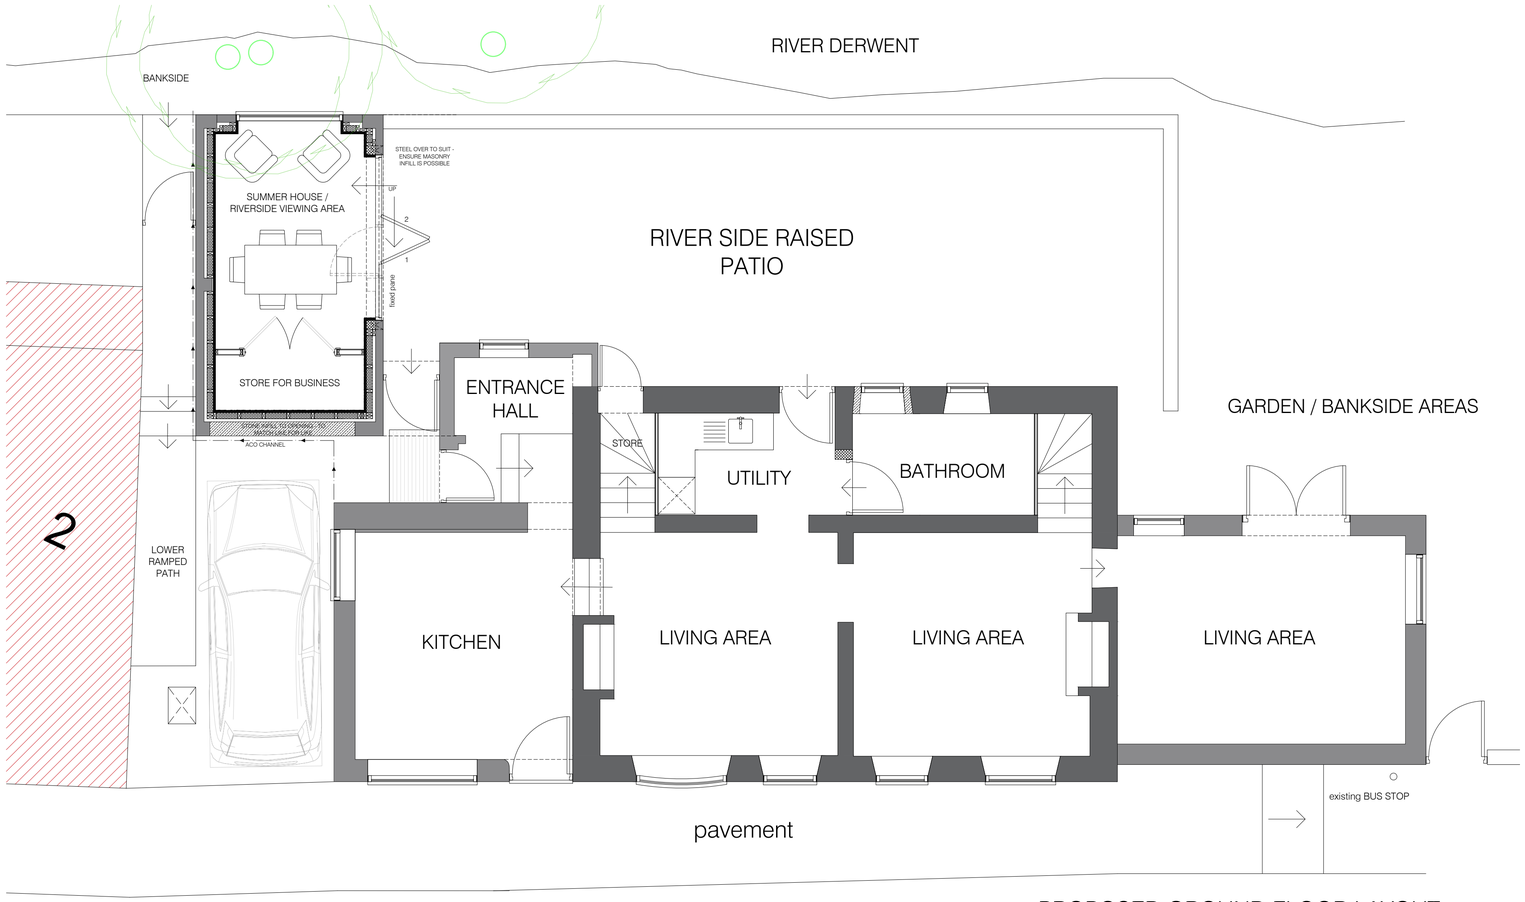

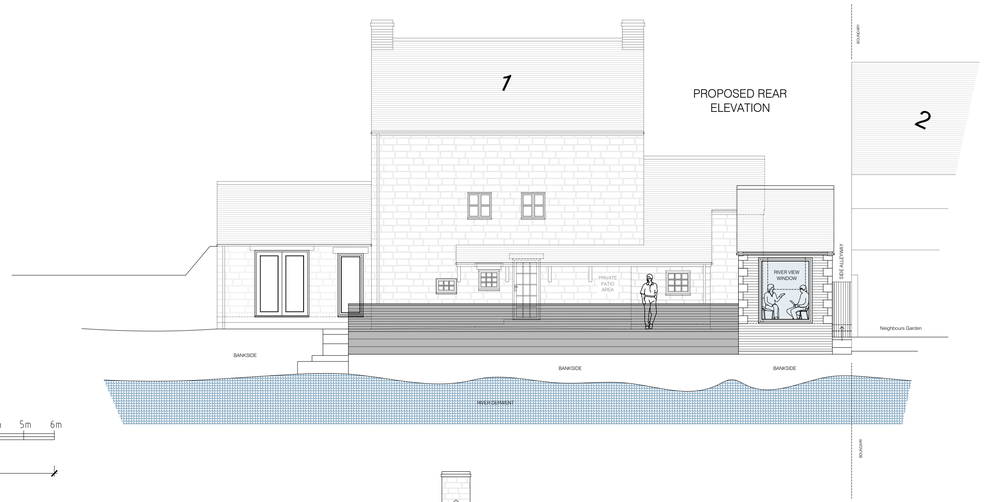













0 1m 2m 3m 4m 5m 6m

6000

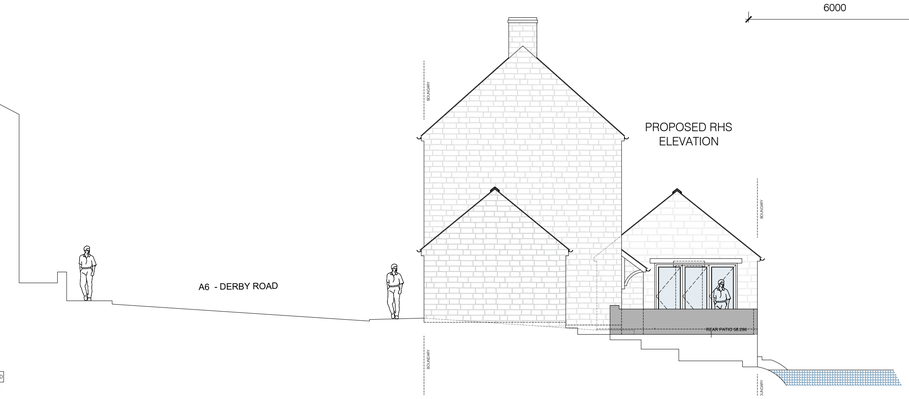

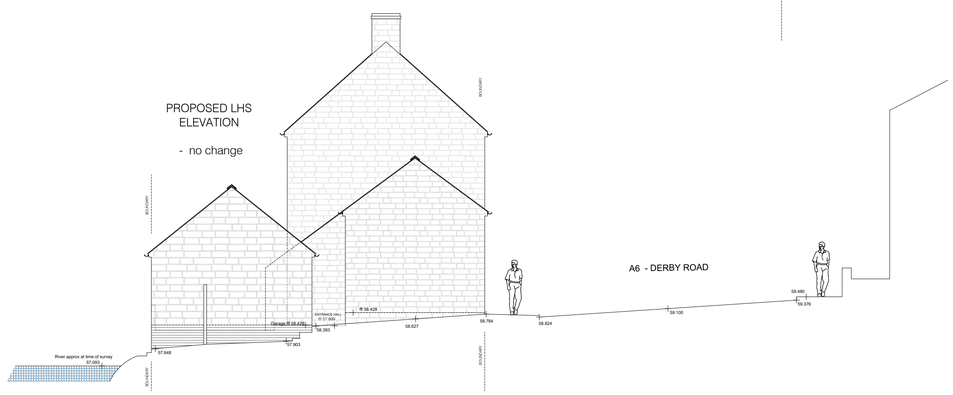

S.G ARCHITECTURAL DESIGN

Tel: 07817034426 sgarchitecturaldesign@gmail.com
www.sgarchitecturaldesign.com

1 THE BRIDGE, MILFORD, BELPER DE56 0RR

02 - PROPOSED SECTION AND SITE ELEVATIONS

JOB NO	PAPER	SCALE
170	A1	SG
PHASE	1:50 PLAN 1:100 SECTIONS BLOCK PLAN 1:200	
PLANNING		

Drawing measurements shall not be obtained by scaling. Verify all dimensions prior to construction. Immediately report any discrepancies on this document to SG ARCHITECTURAL DESIGN.

REV.	DESCRIPTION	DATE	BY	CHK'D
P1	FIRST ISSUE	10-12-20	SG	SG