
FRONT ELEVATION - PROPOSED
6 FIELD LANE, BELPER

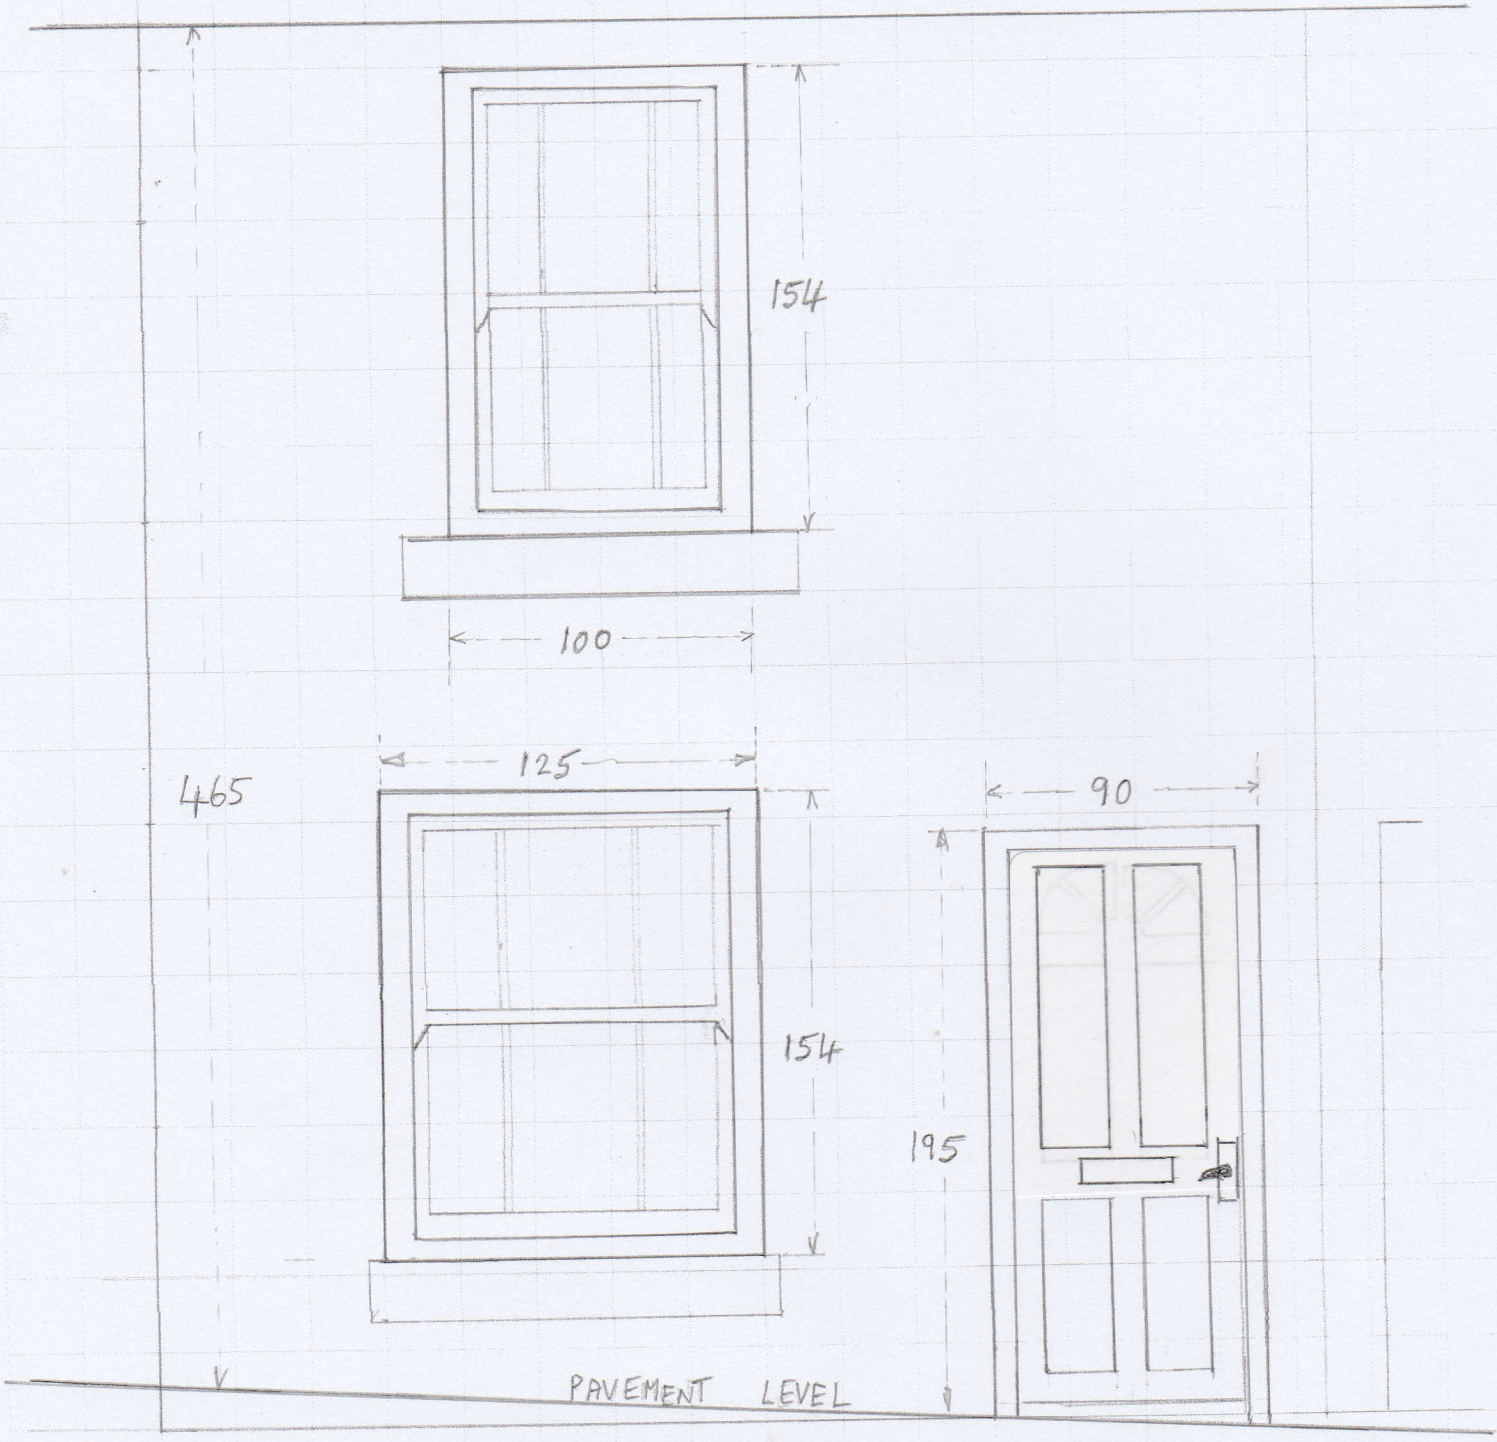

SCALE 25:1

DRAWN BY
IAN PRINCE 20/11/2020
REVISED 15/01/2021

FRONT DOOR CHANGED TO MATCH
No 2 FIELD LANE