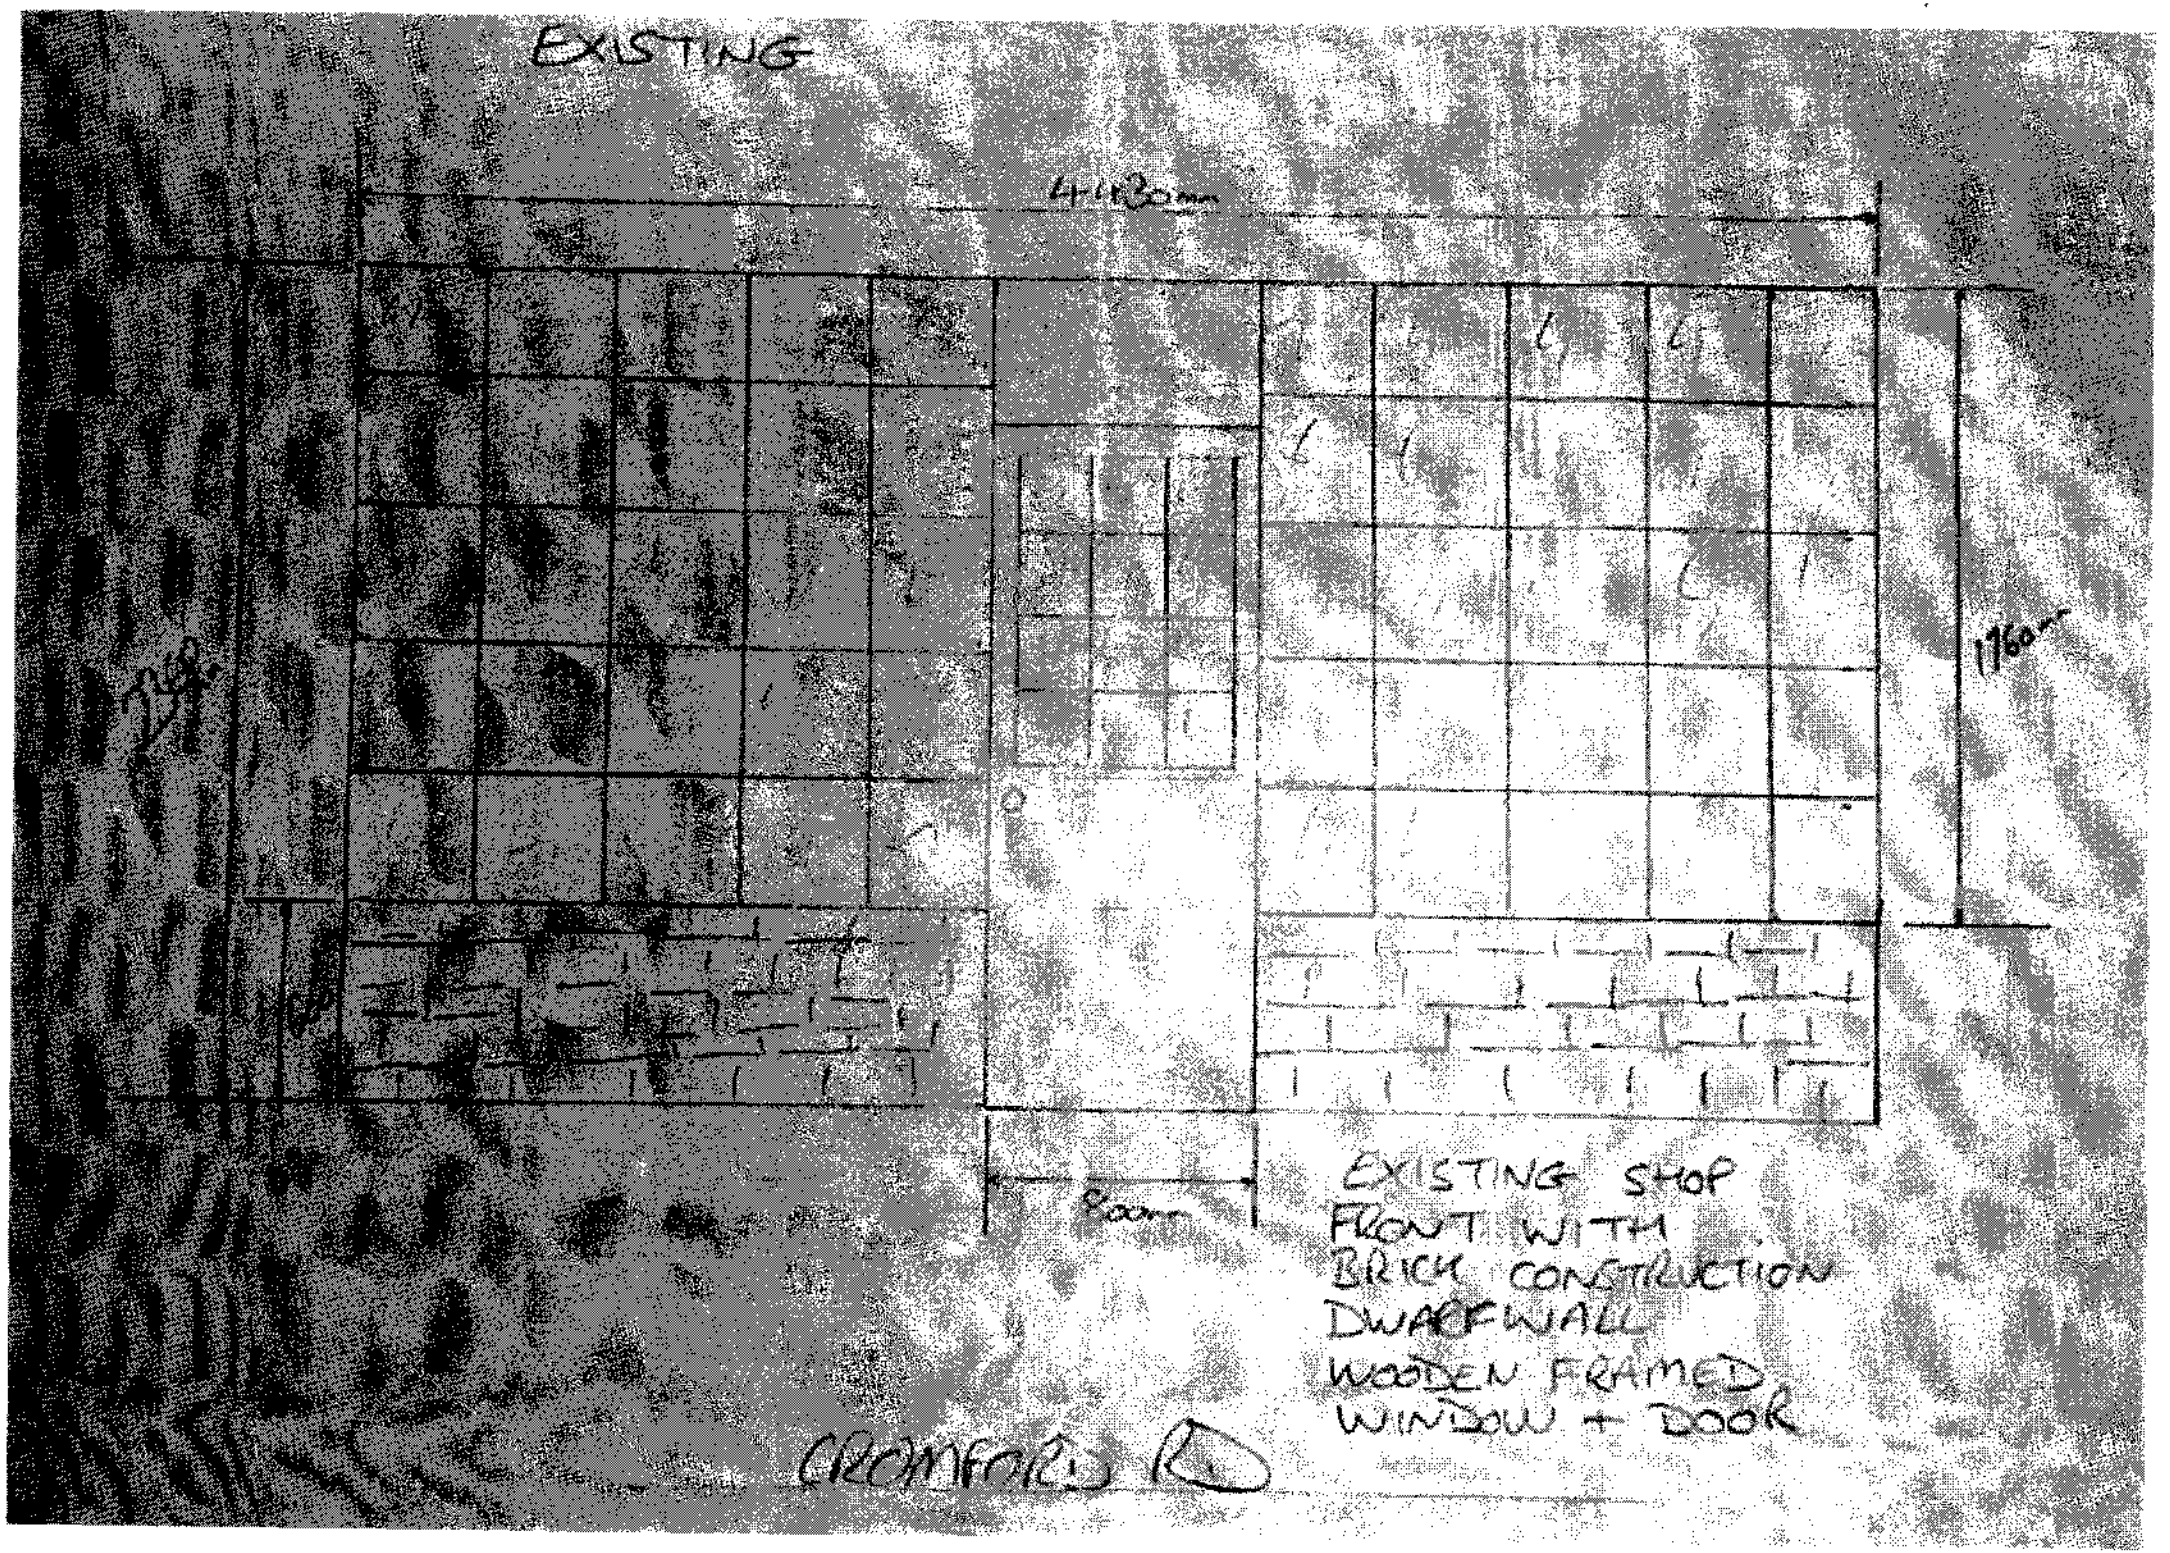

EXISTING
11760mm
8000mm
EXISTING SHOP FRONT WITH BRICK CONSTRUCTION DWARF WALL WOODEN FRAMED WINDOW + DOOR
CROMFORD RD