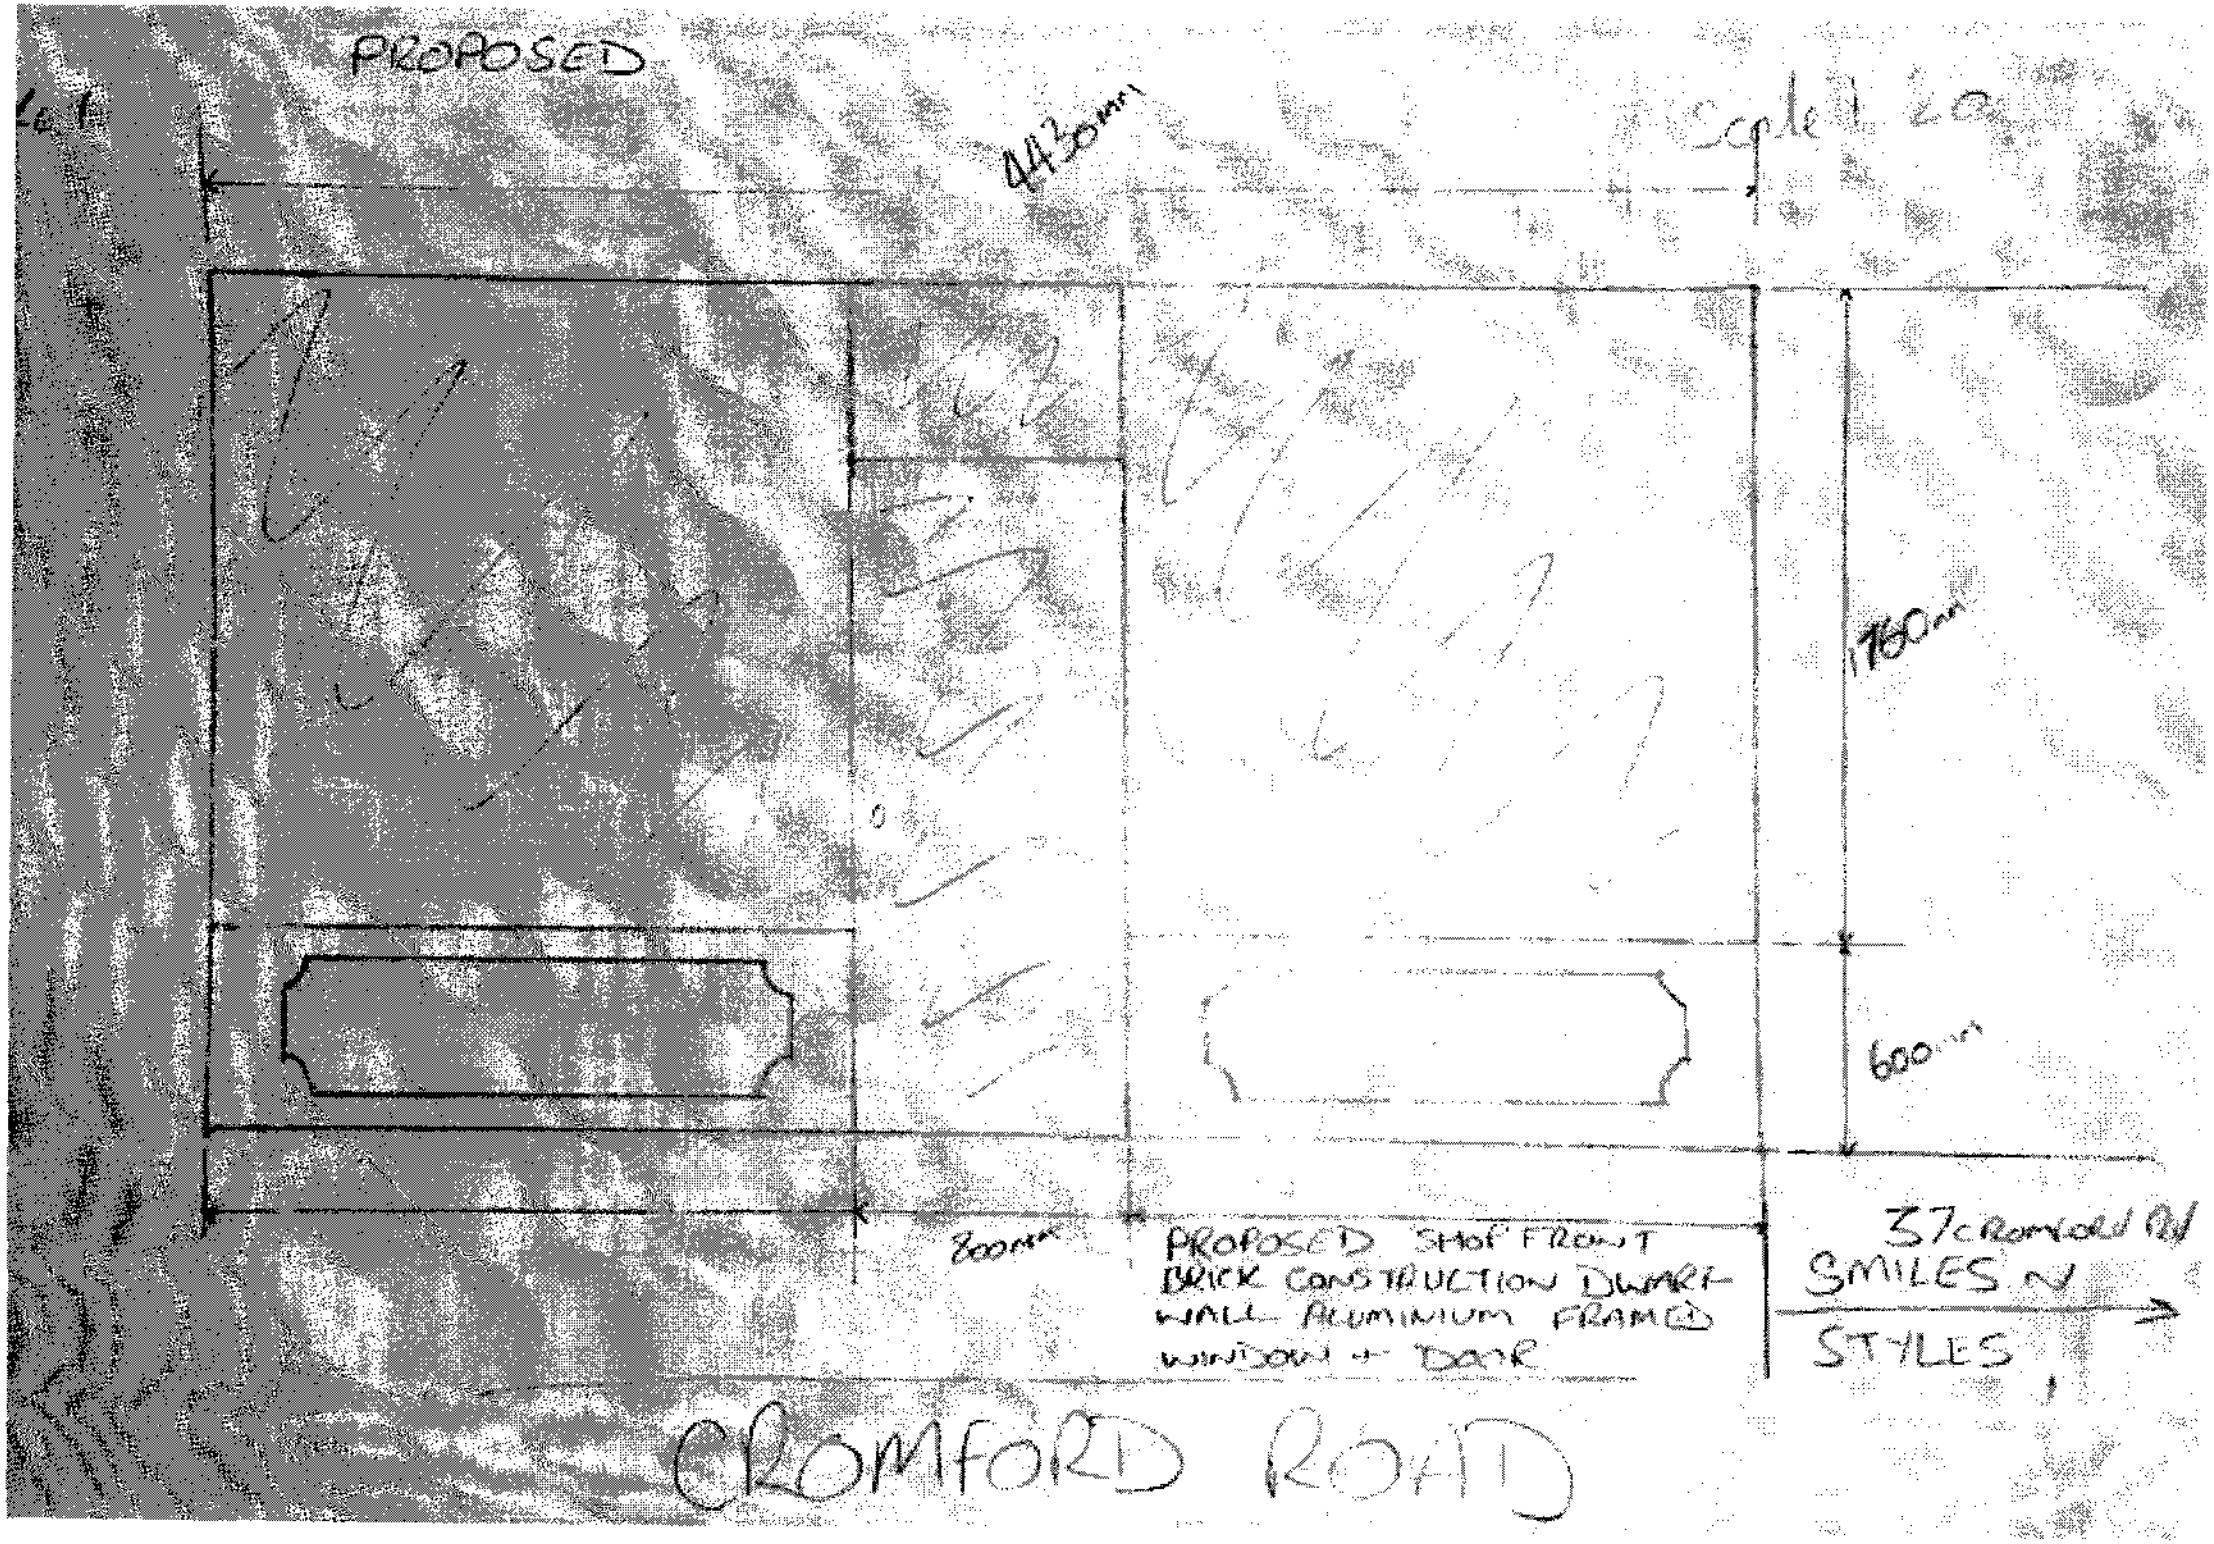

PROPOSED
4430mm
1760mm
600mm
800mm
PROPOSED SHOP FRONT
BRICK CONSTRUCTION DWARF
WALL ALUMINIUM FRAMED
WINDOW + DOOR
37 CROMFORD RD
SMILES N
STYLES
CROMFORD ROAD