
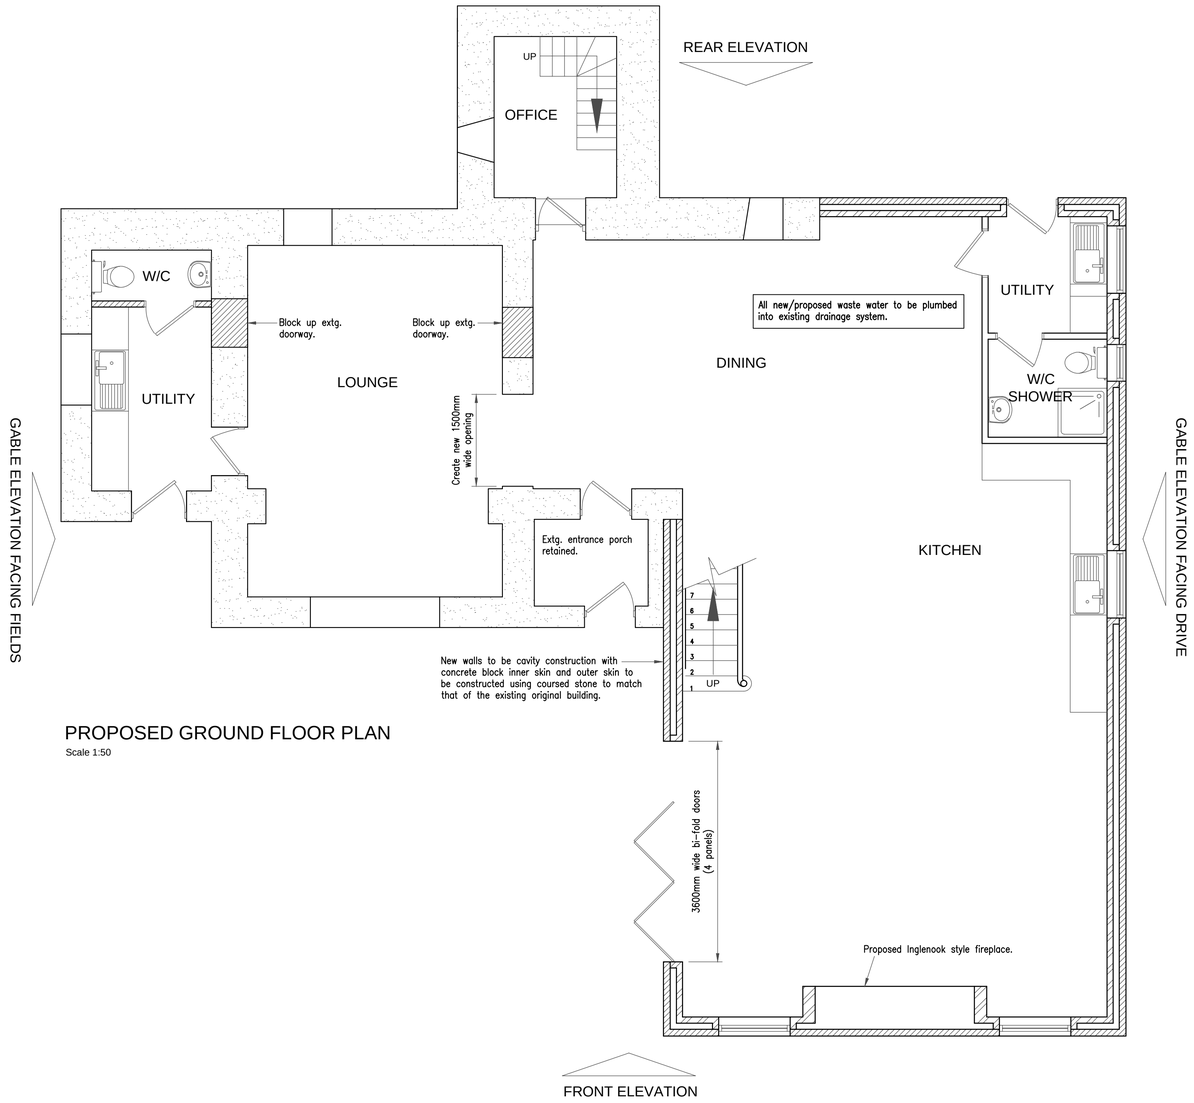


PROPOSED GROUND FLOOR PLAN


Scale 1:50

FRONT ELEVATION

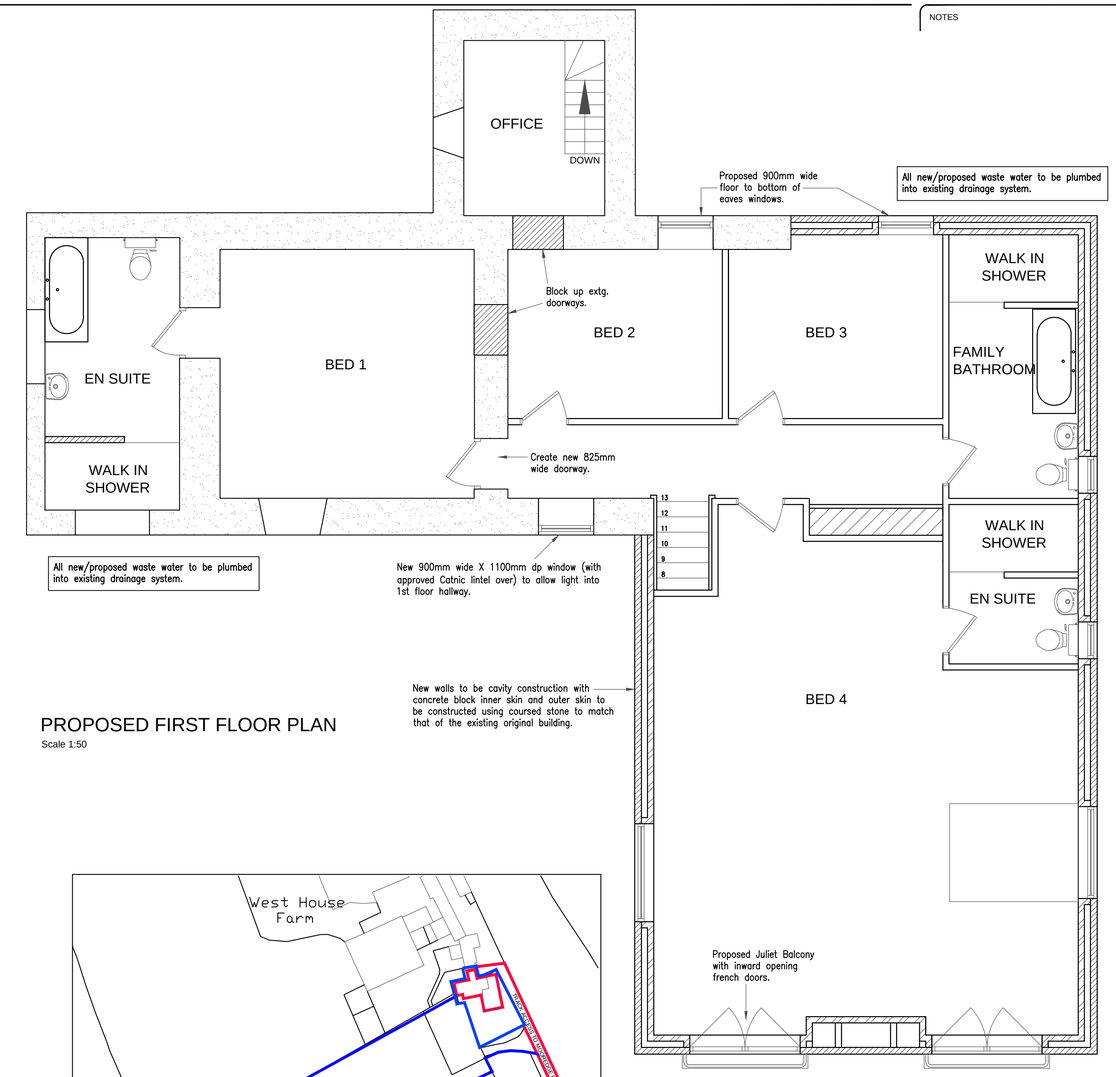


PROPOSED FIRST FLOOR PLAN

Scale 1:50

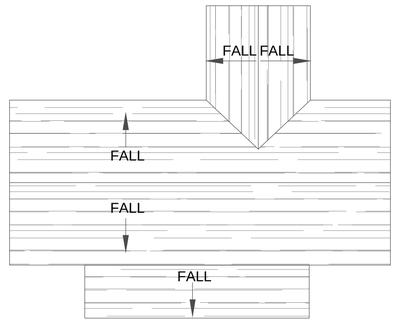


EXISTING ROOF PLAN

Scale 1:100

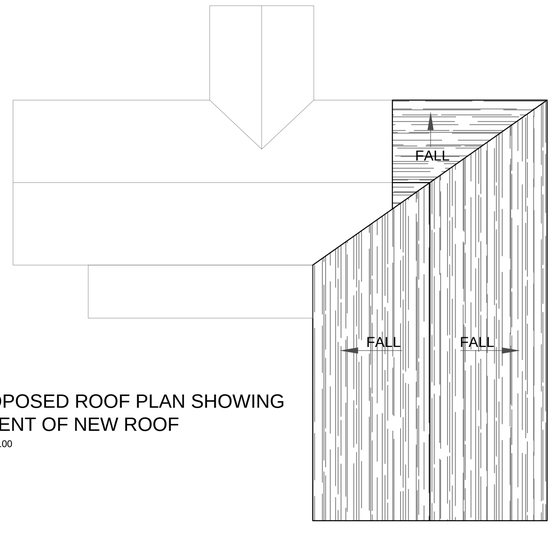

PROPOSED ROOF PLAN SHOWING EXTENT OF NEW ROOF

Scale 1:100

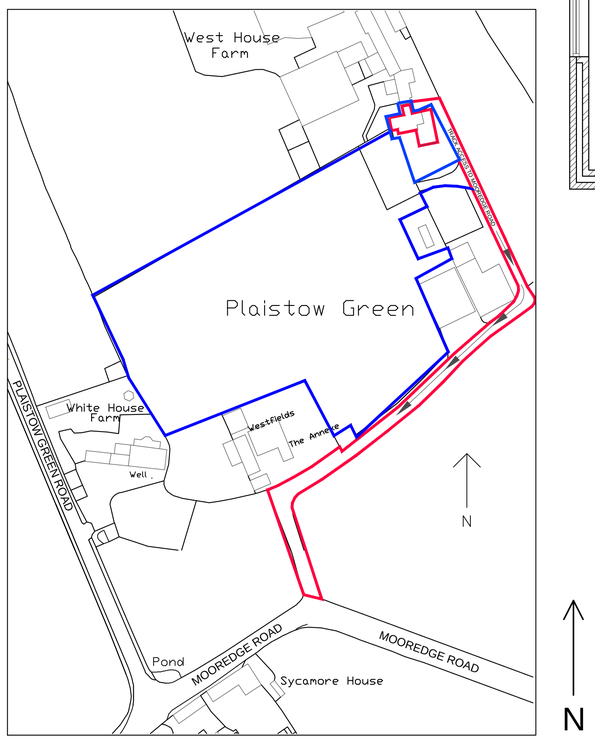

PROPOSED SITE PLAN

Scale 1:1250

N

NOTES

REV.	DESCRIPTION	BY	DATE
A	Site plan amended to show access to highway to suit planning requirements.	JS	18.01.22

DRAWING STATUS
PLANNING

CLIENT
Mr M Allwood

PROJECT
West House Farm
Plaistow Green, Crich
DE4 5GX
Cottage renovation/extension

DRAWING TITLE
PROPOSED PLANS

DRAWN	DATE	CH'KD	DATE	APPR'D	DATE
JS	Sept 20	#	#	#	#

DRAWING No. 20022/02 REV. A

SCALE As shown @ A1

Original Sheet Size A1