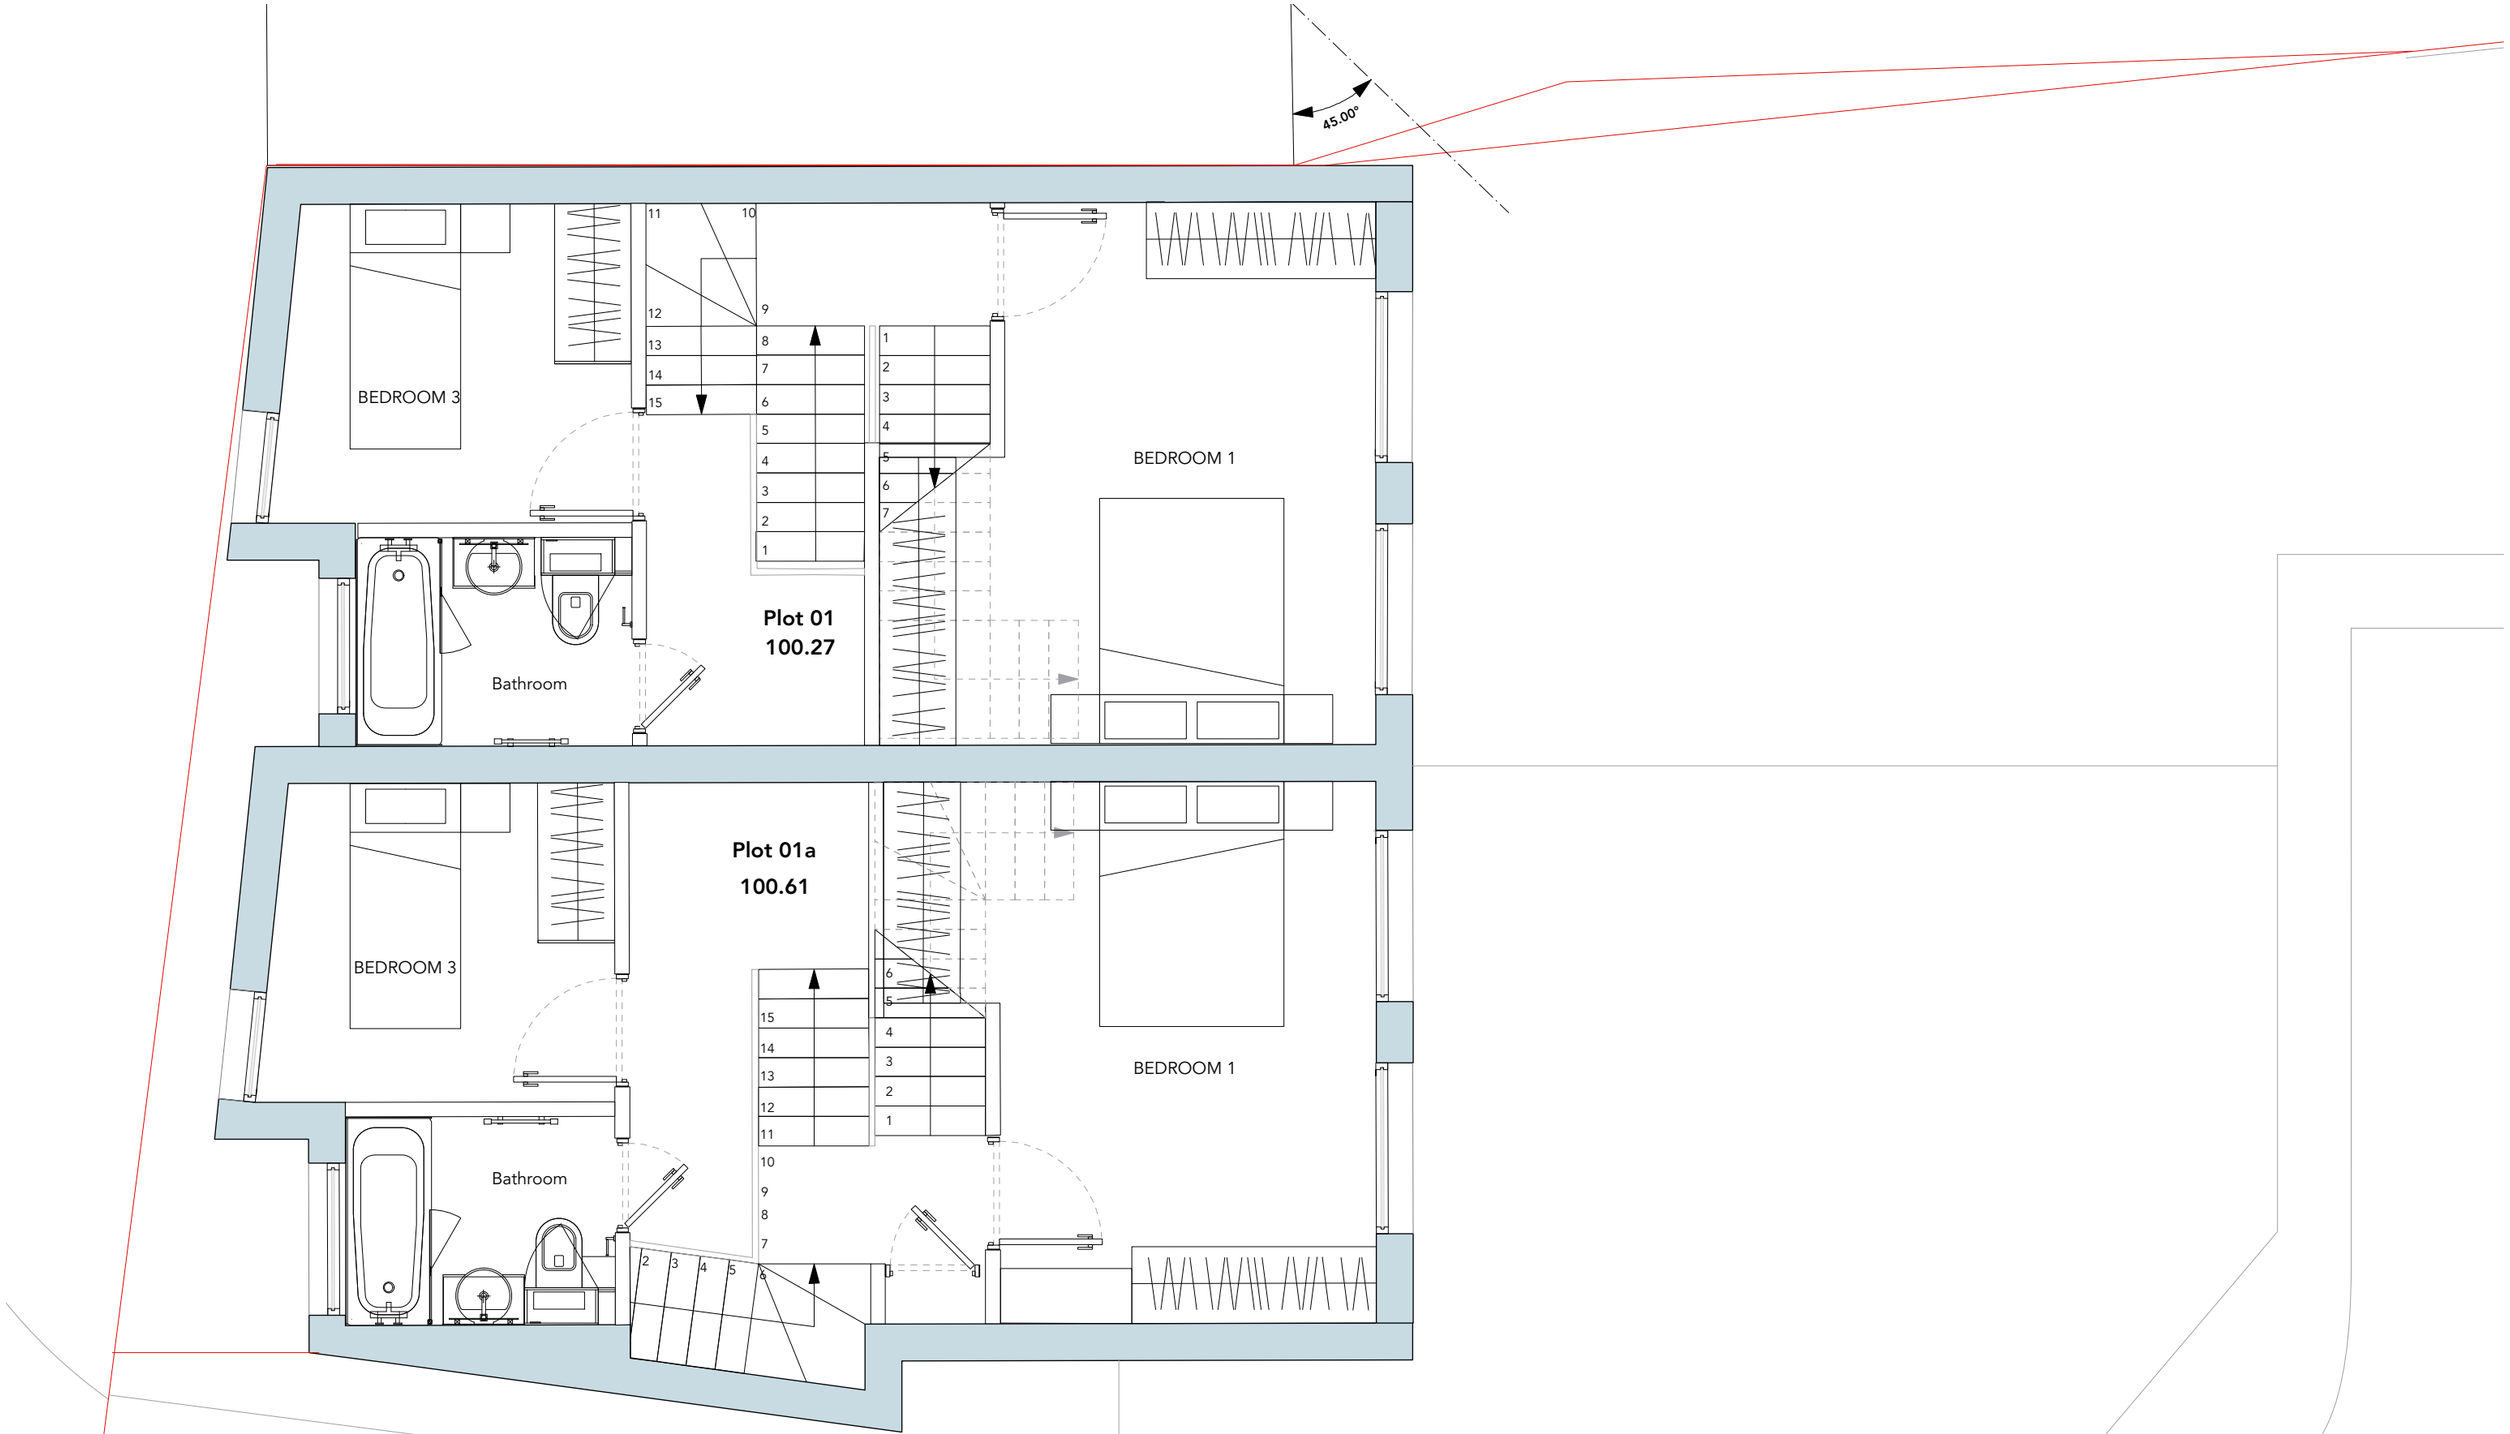

BHULER | DESIGN
ARCHITECTURE

This drawing is copyright © bhuler design.
harra@bhulerdesign.co.uk

1m 5m
2m
1:50

PROPOSED FIRST FLOOR PLAN - 027-P2
HANDS ROAD, HEANOR