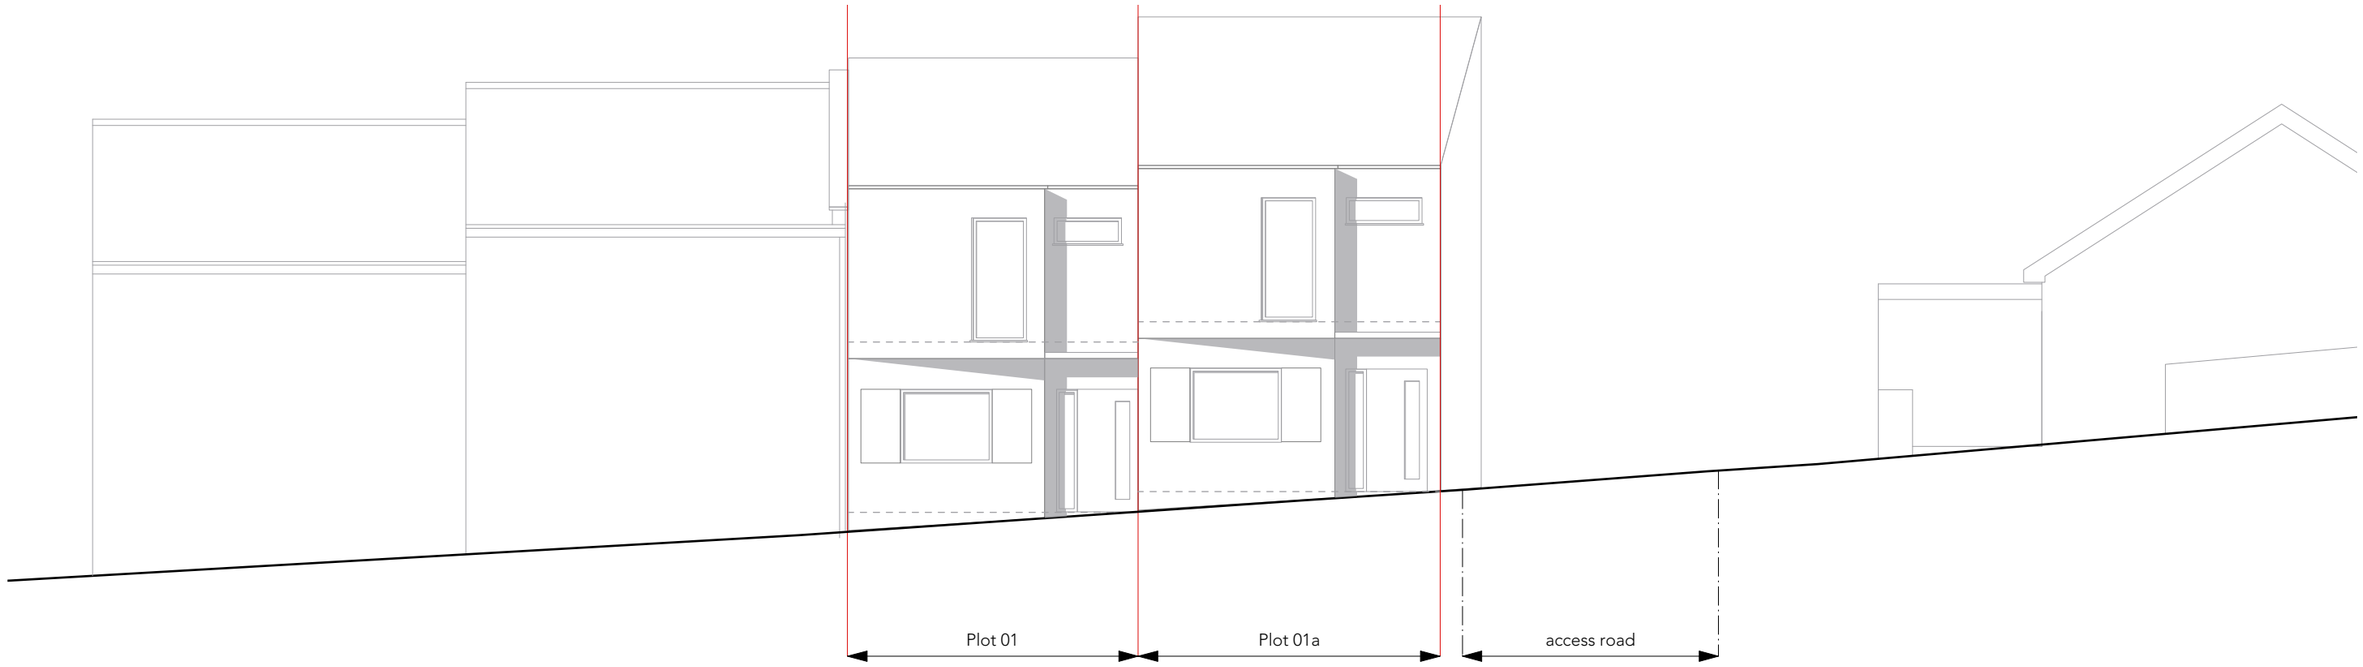

PROPOSED FRONT ELEVATION

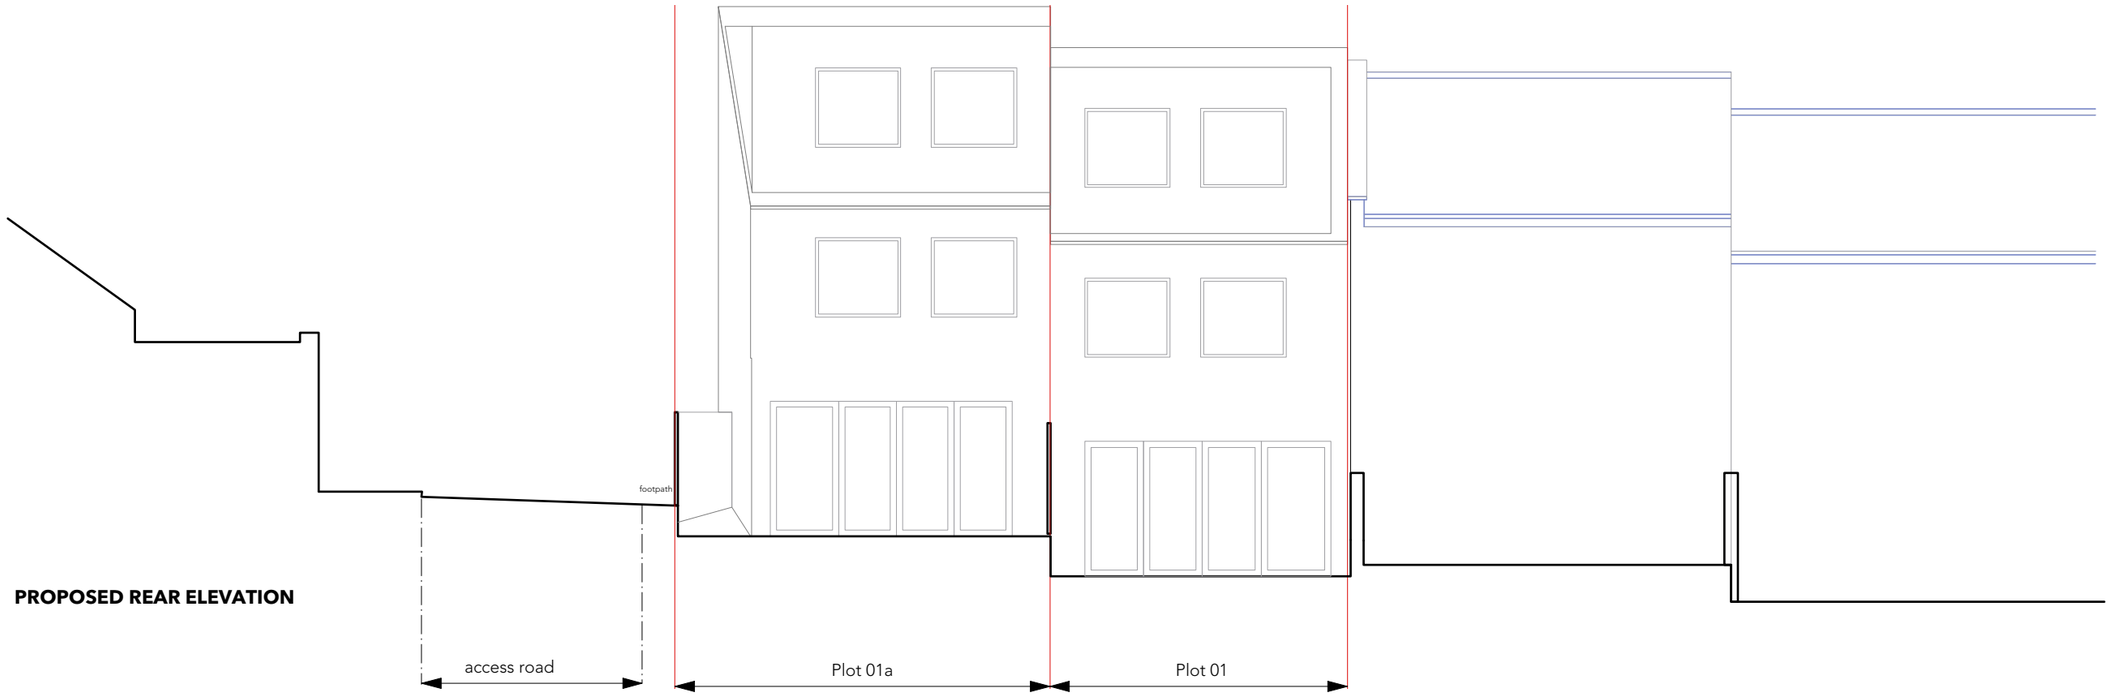

PROPOSED REAR ELEVATION

BHULER | DESIGN
ARCHITECTURE

This drawing is copyright © bhuler design.
harra@bhulerdesign.co.uk

1m 2m 5m 1:100

PROPOSED ELEVATIONS - 032-P2

HANDS ROAD, HEANOR