MATERIAL SCHEDULE

No.	MATERIAL
1	RED CLAY TILE
2	GREY PPC METAL WINDOWS WITH LOW-E ARGON-FILLED DOUBLE GLAZED UNITS
3	FACING BRICKWORK

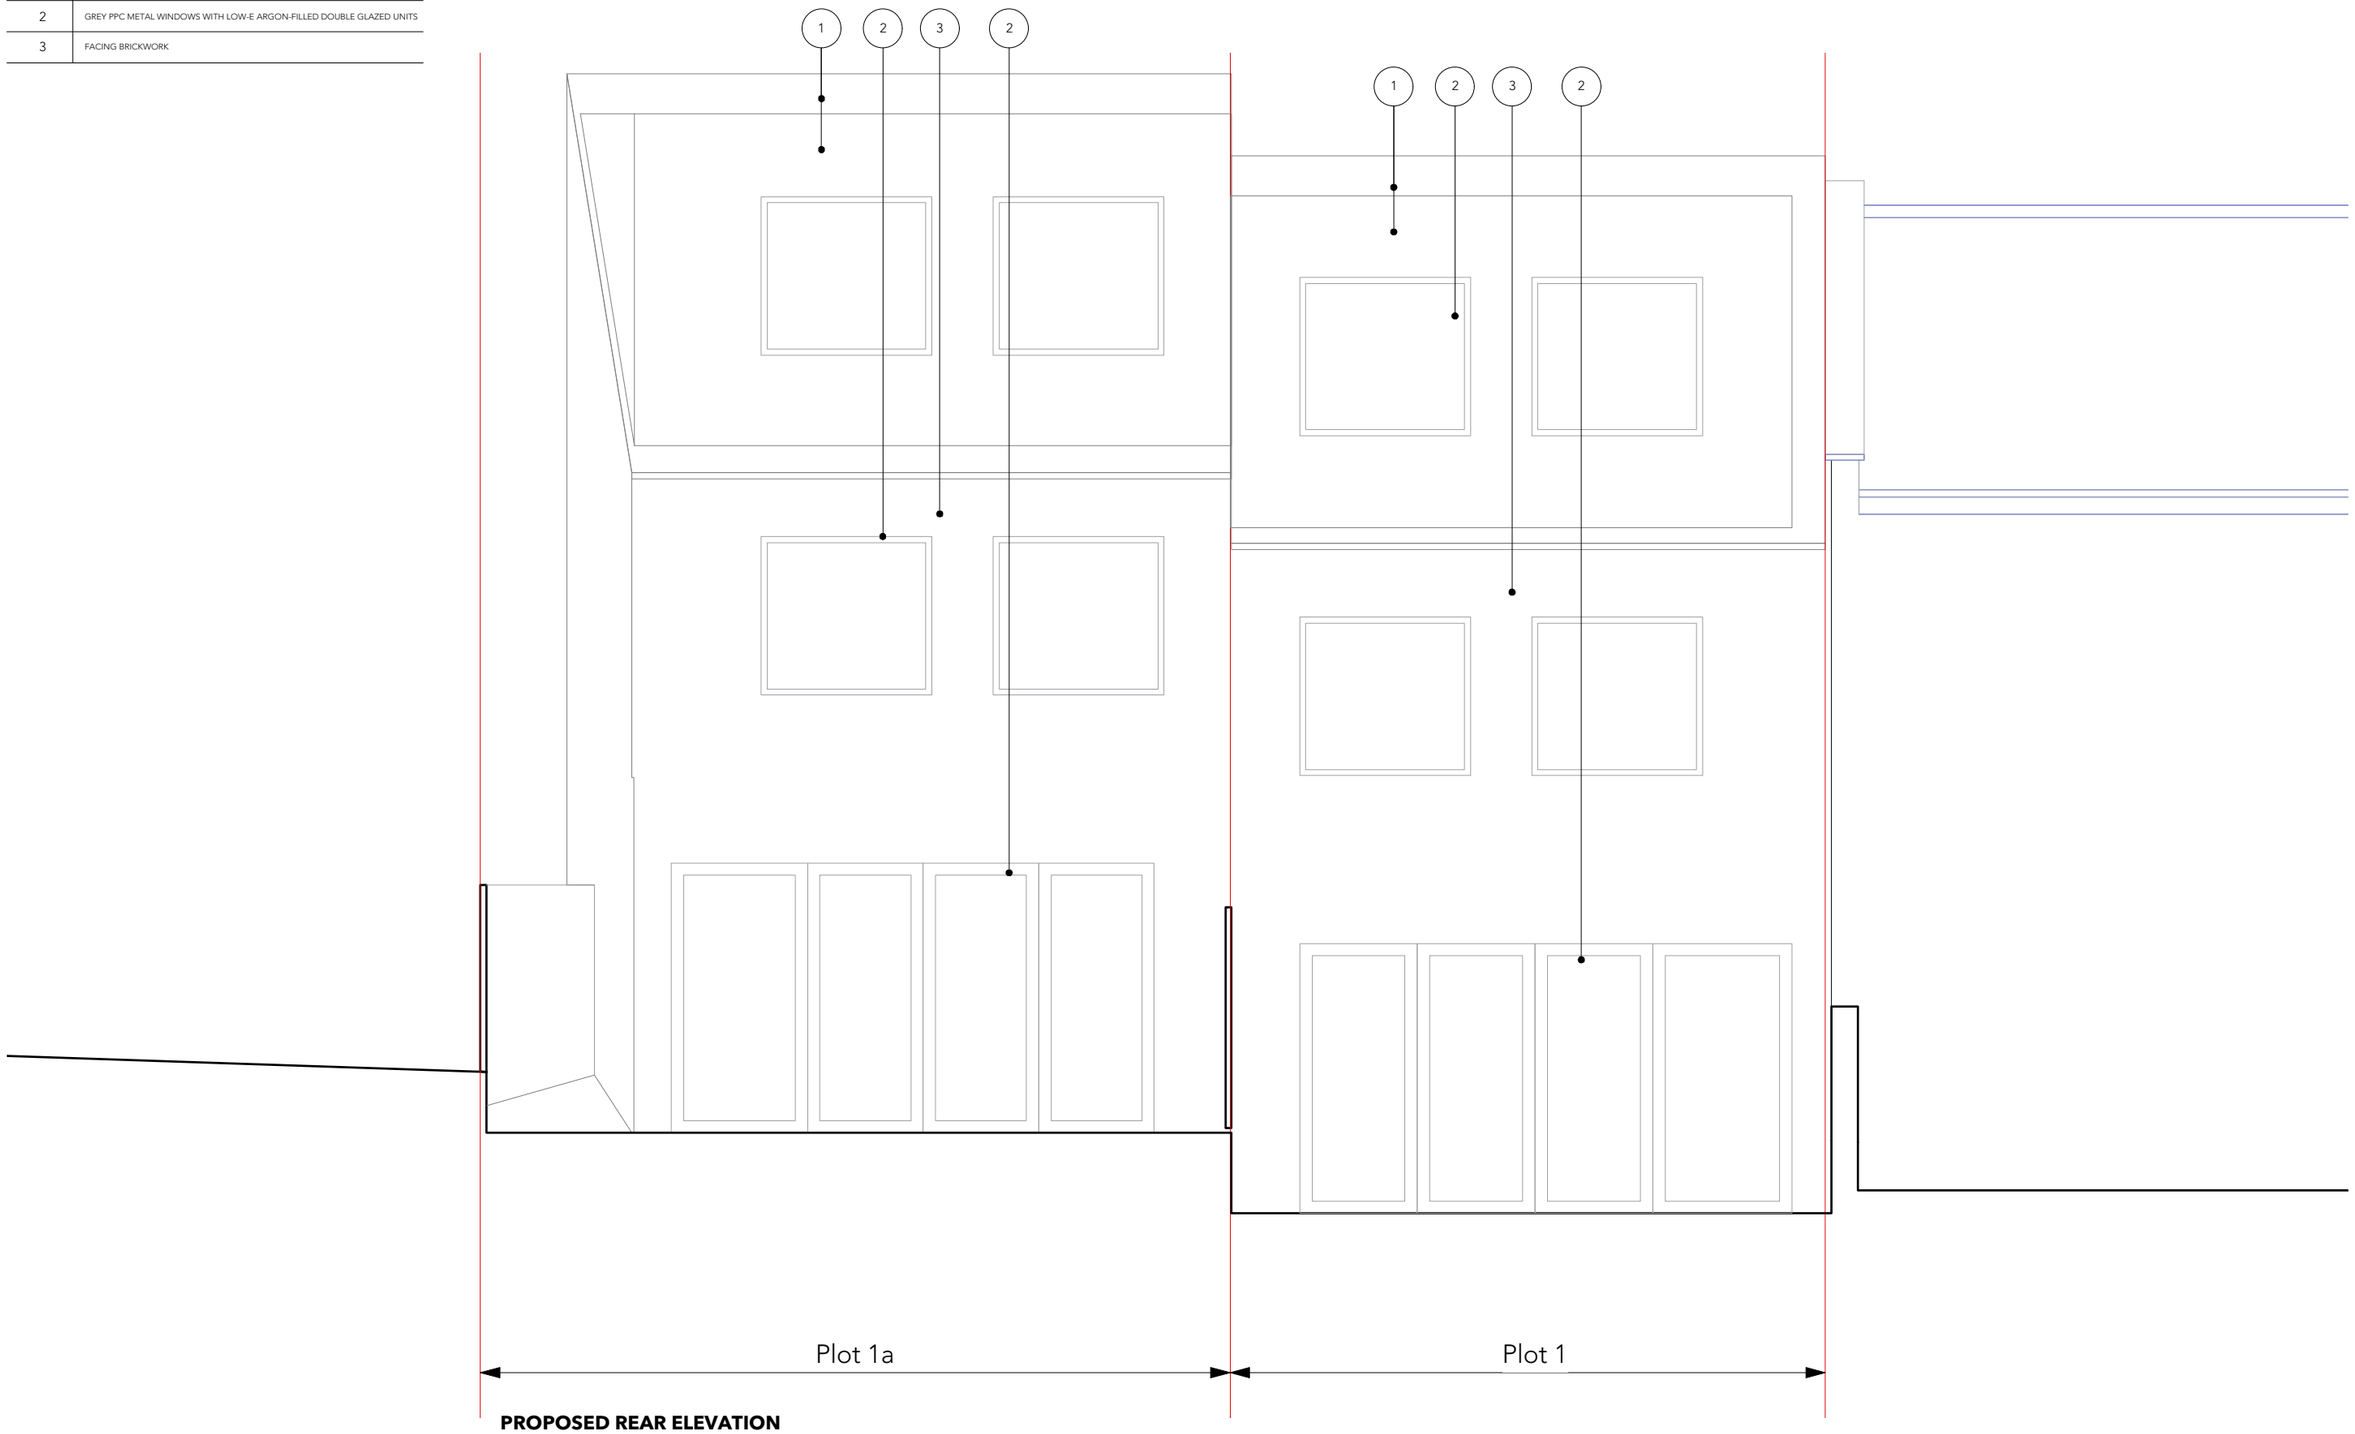

PROPOSED REAR ELEVATION

1m 2m 5m 1:50

PROPOSED REAR ELEVATION - 036-P2

HANDS ROAD, HEANOR

BHULER | DESIGN ARCHITECTURE

This drawing is copyright © bhuler design.
harra@bhulerdesign.co.uk