MATERIAL SCHEDULE

No.	MATERIAL
1	RED CLAY TILE
2	WHITE RENDER
3	PARAPET COPING
4	GREY PPC METAL WINDOWS WITH LOW-E ARGON-FILLED DOUBLE GLAZED UNITS
5	RED MULTI STOCK BRICKWORK
6	GREY ENTRANCE DOOR
7	METAL CANOPY OVER ENTRANCE
8	BIN STORE

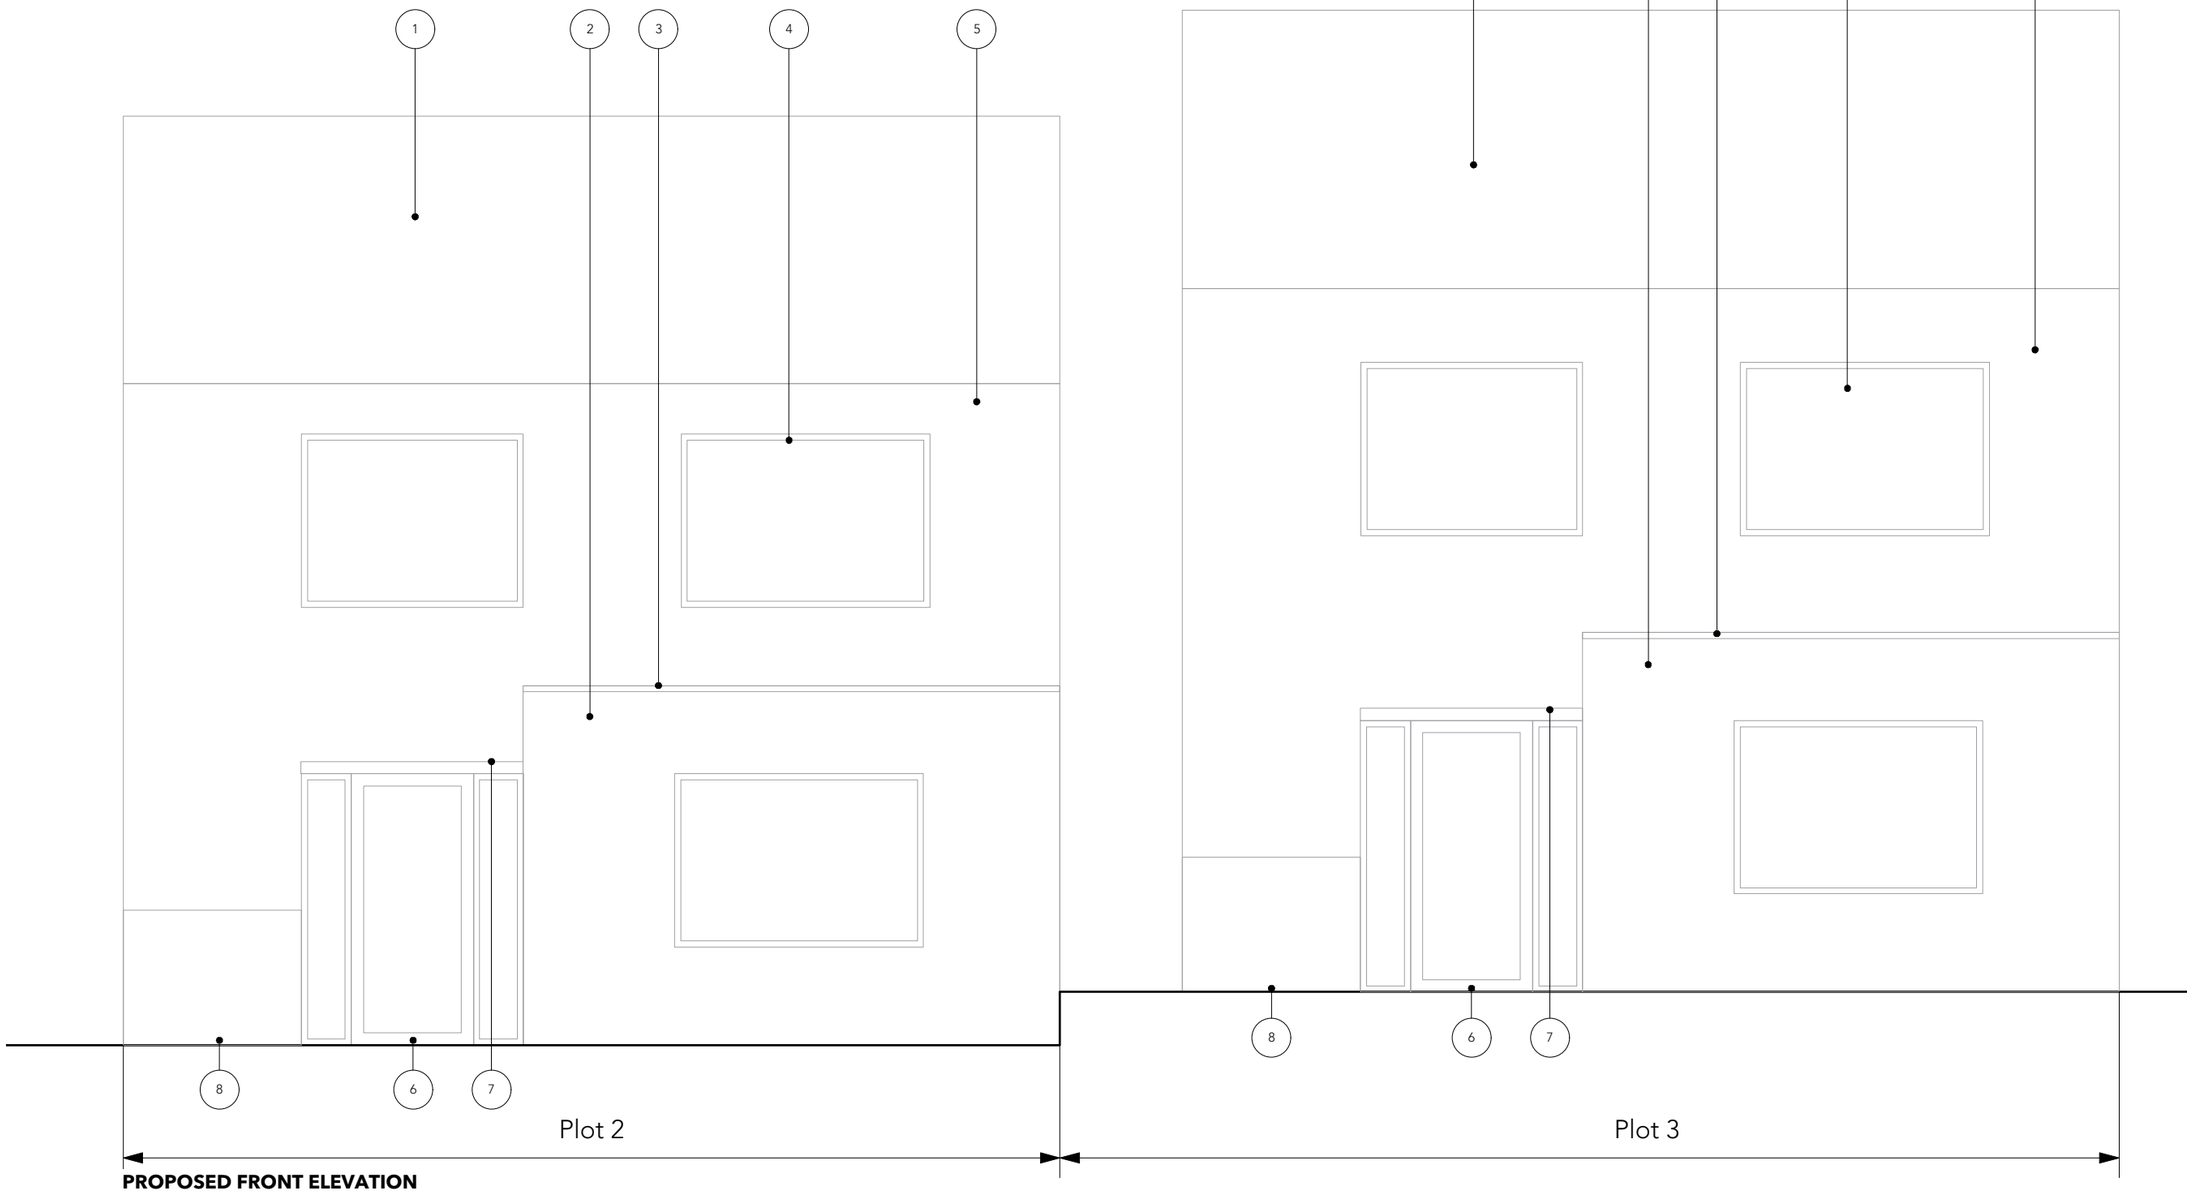

PROPOSED FRONT ELEVATION

1m 2m 5m

1:50

PROPOSED FRONT ELEVATION-PLOTS 2&3 - 037-P1

HANDS ROAD, HEANOR

BHULER | DESIGN ARCHITECTURE

This drawing is copyright © bhuler design.
harra@bhulerdesign.co.uk