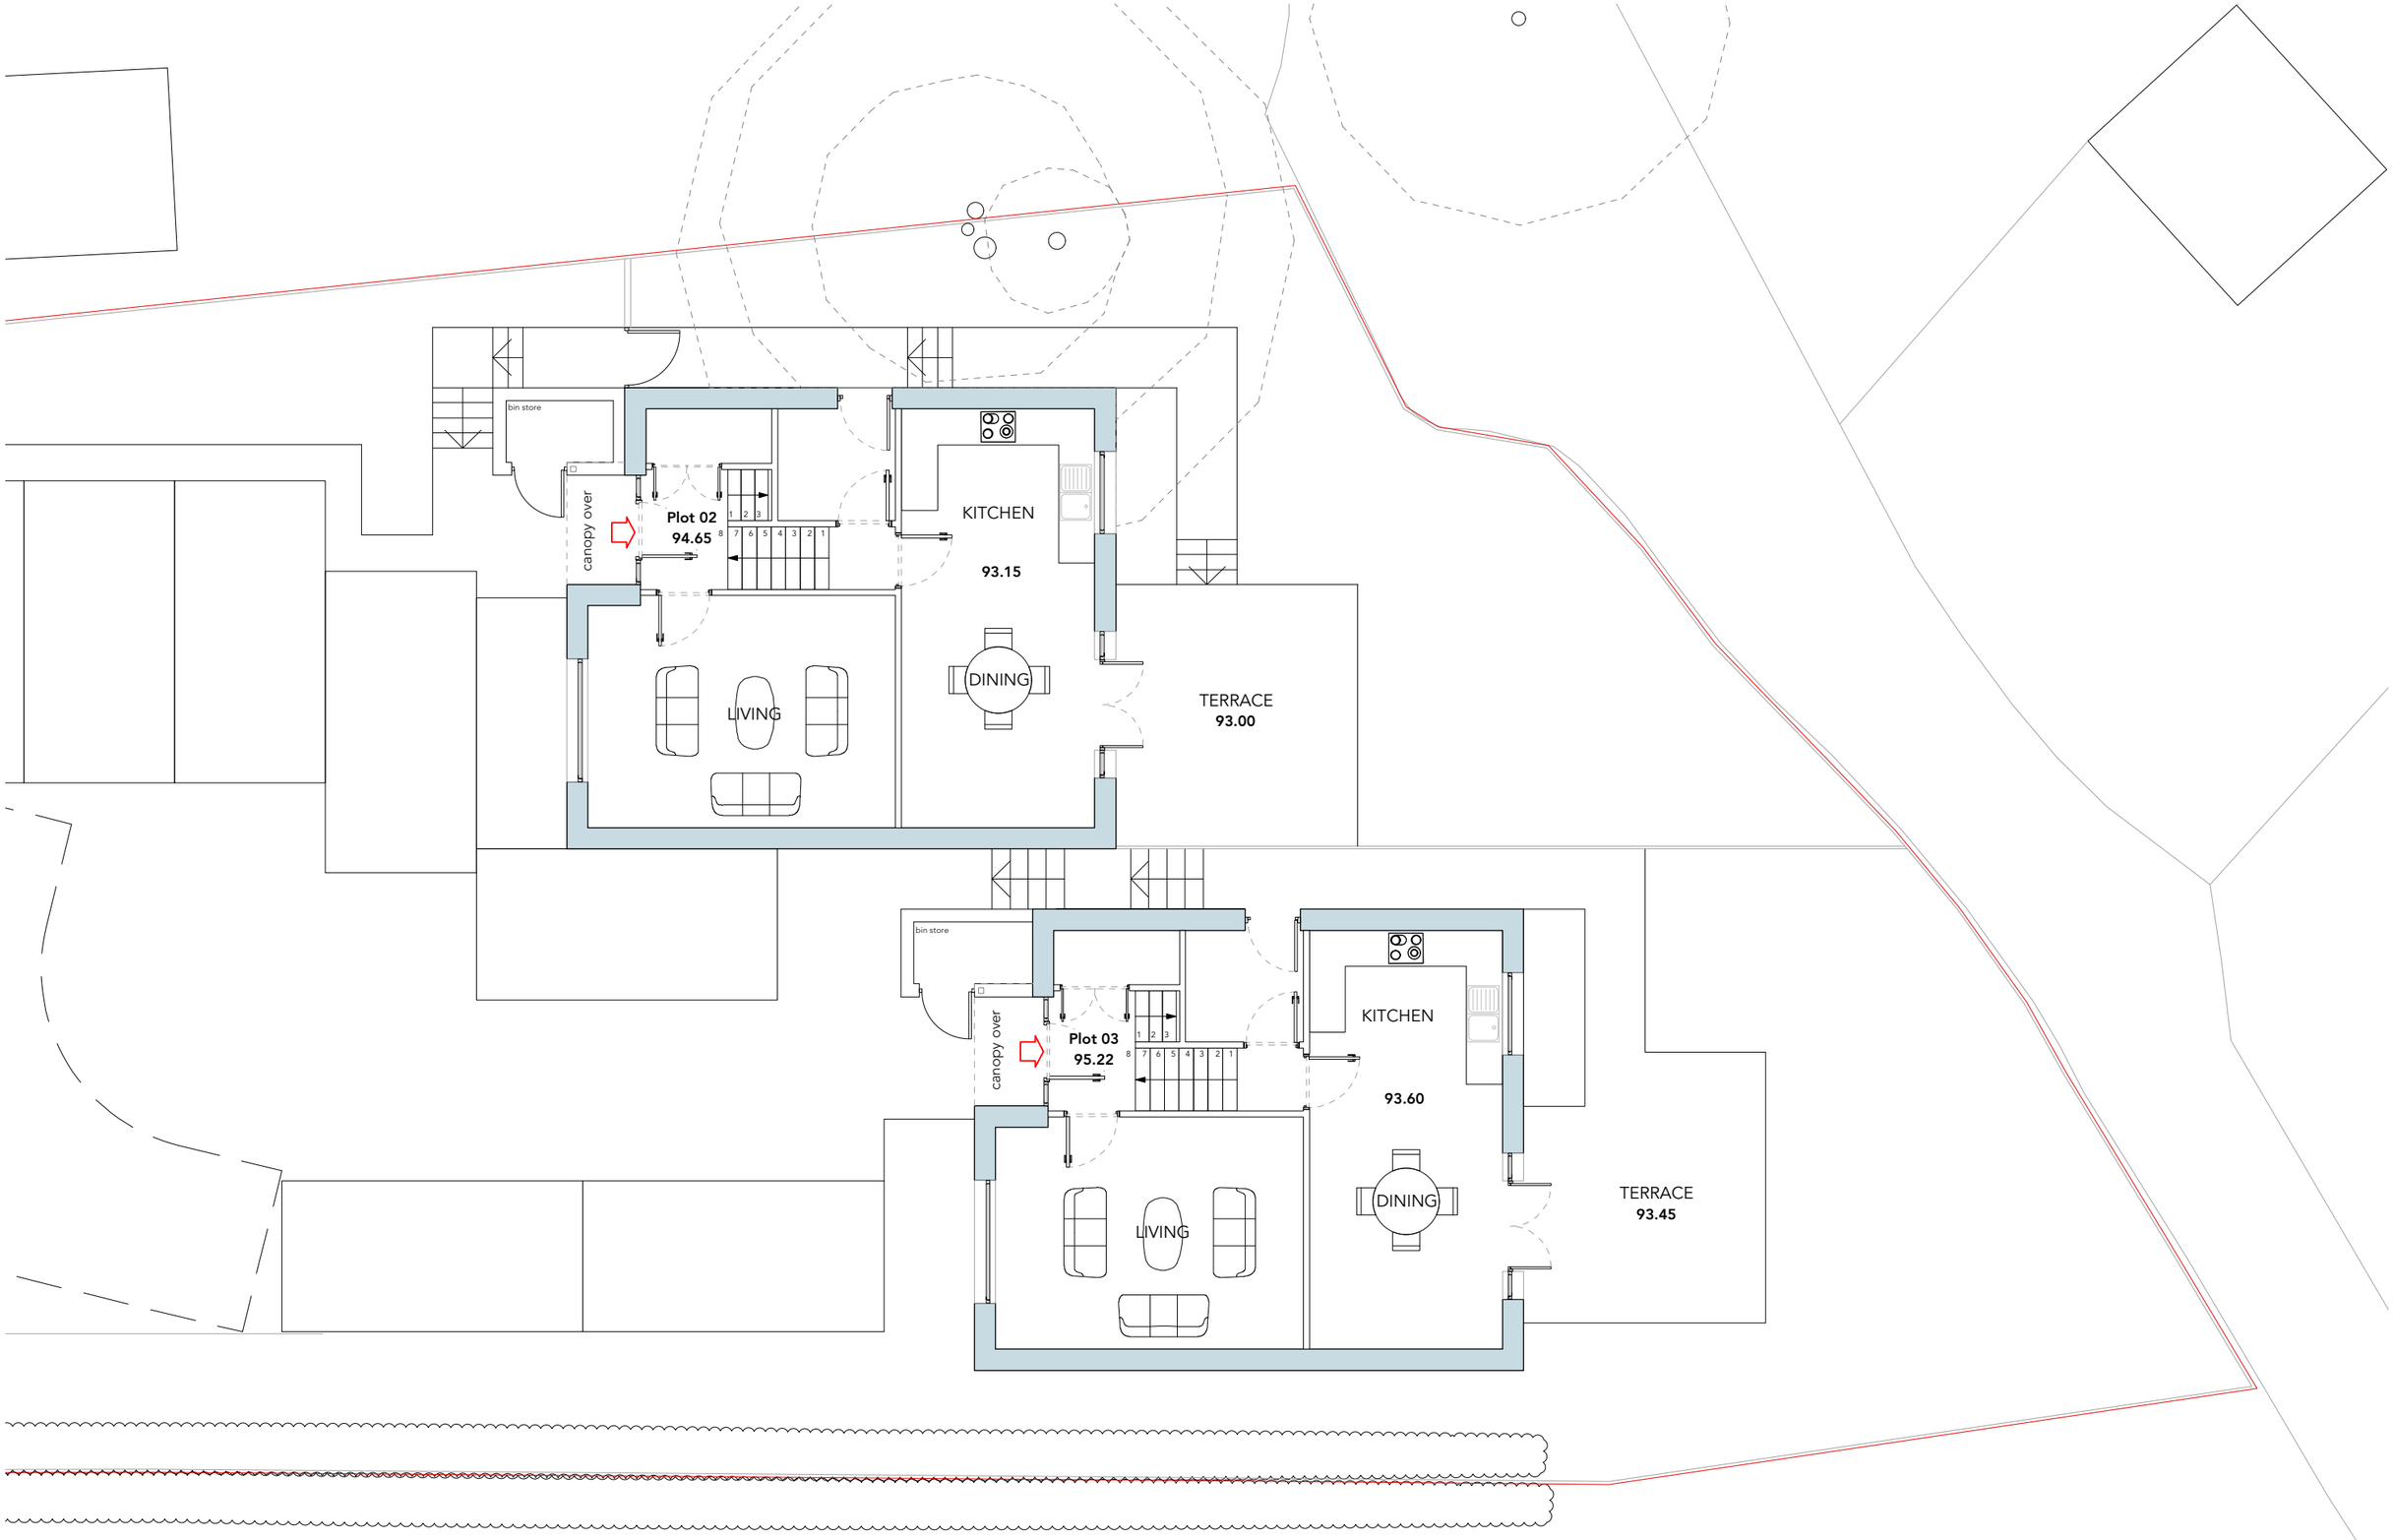


BHULER | DESIGN
ARCHITECTURE

This drawing is copyright © bhuler design.
harra@bhulerdesign.co.uk

1m 2m 5m 1:100

**PROPOSED GROUND FLOOR PLAN- PLOTS 2&3 - 040-P2**

HANDS ROAD, HEANOR