



FIRST FLOOR PLAN SCALE 1:50

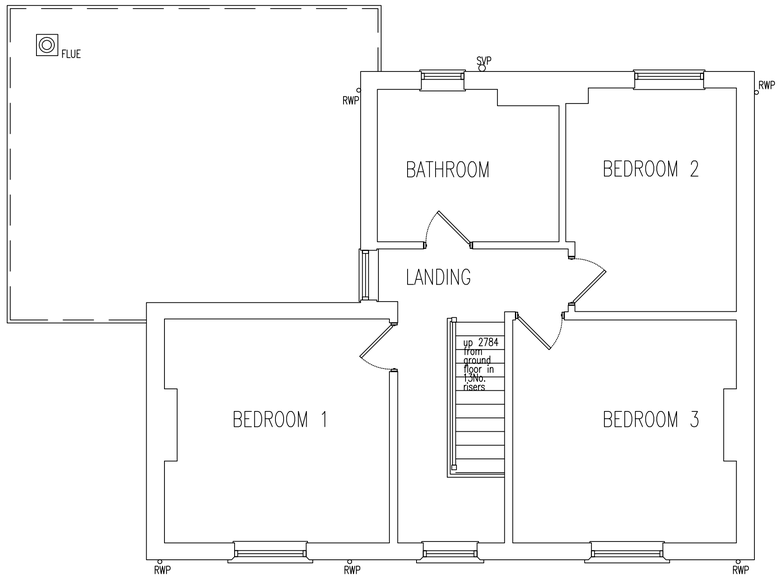


PRINCIPAL ELEVATION SOUTH TO DOBHOLES LANE SCALE 1:50

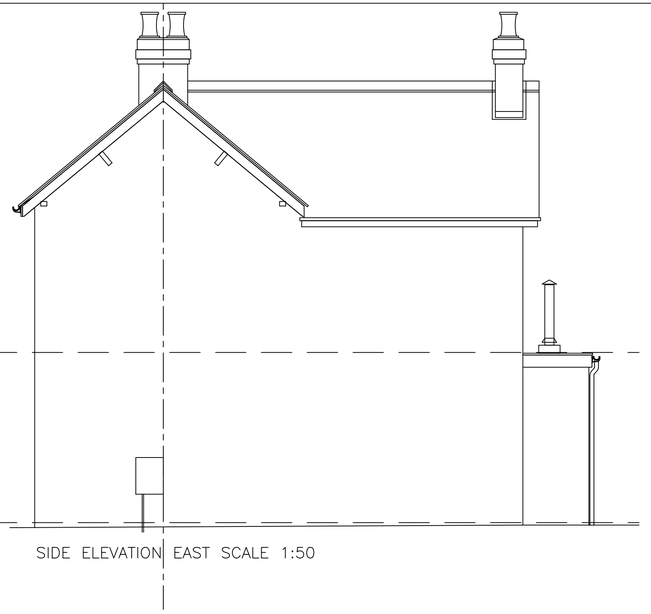

SIDE ELEVATION EAST SCALE 1:50

PAVING

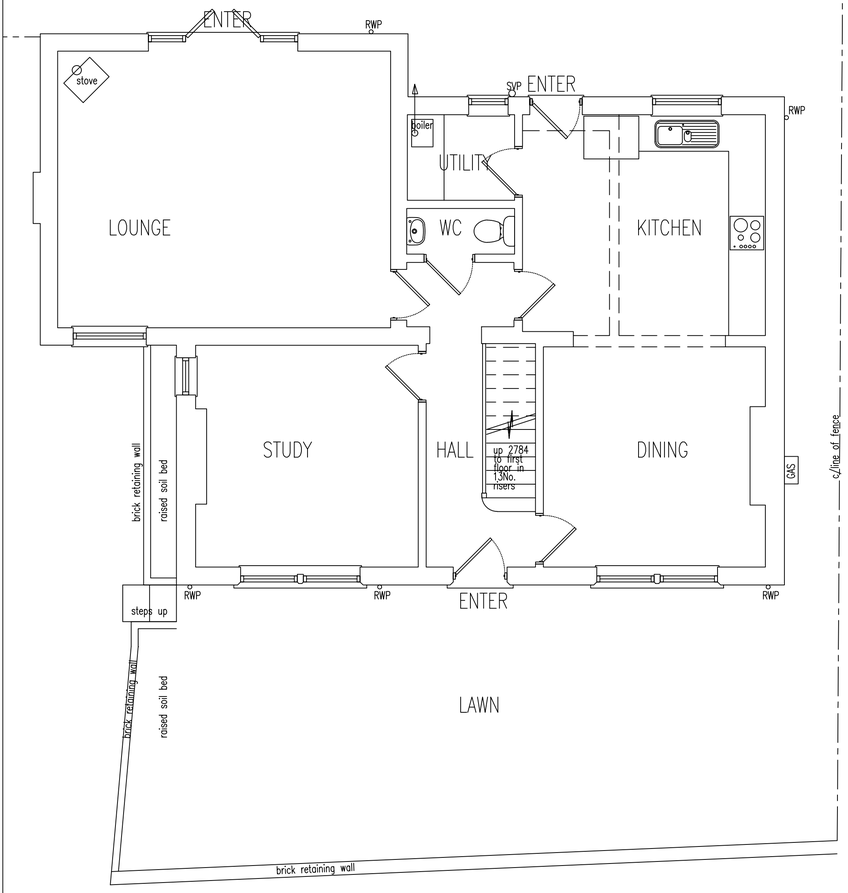

GROUND FLOOR PLAN SCALE 1:50


0 10m



REAR ELEVATION NORTH EAST SCALE 1:50



SIDE ELEVATION WEST SCALE 1:50

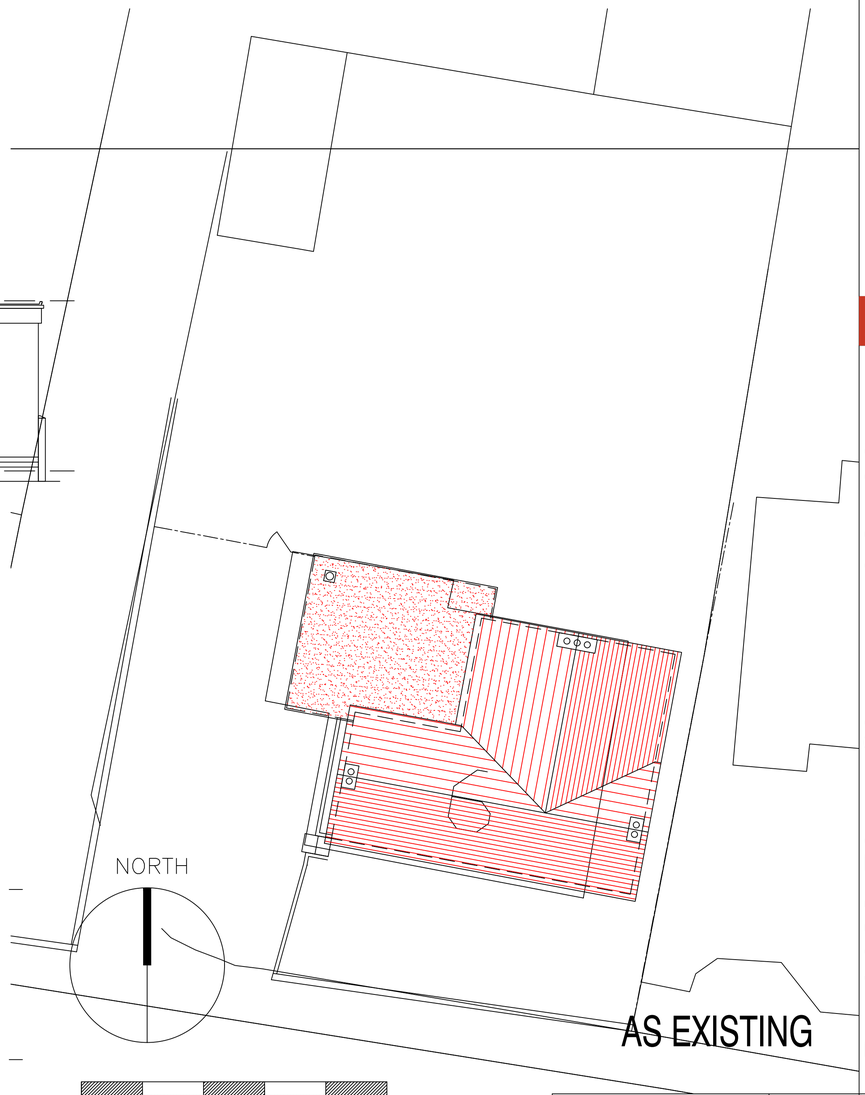

0 10m

SITE & ROOF PLAN SCALE 1:100

AS EXISTING

AMENDENTS
A First floor doors added DM 13.11.2020
B drive adjusted, windows corrected, front elevation corrected DM 28.11.2020

David McPhee Chartered Architect
RIBA Chartered Practice
1 Rutland Drive Mickleover Derby DE3 9FW Tel- 01332 988279 E mail- dave@davidmcpheearchitect.co.uk

PROJECT NAME Extension & Alterations to Dwelling 6 Dobholes Lane Smalley			JOB NO. DMA20-021
DRAWING TITLE Survey as Existing Plans and Elevations as Existing.			DWG NO. EX 81 01
SCALE 1:50 & 1:100	DRAWN BY DM	DATE 02/11/20	REV. B

This drawing is copyright. Contractor must check all dimensions on site, working only from grid & figure dimensions. Any discrepancies are to be reported to the designer before work commences.