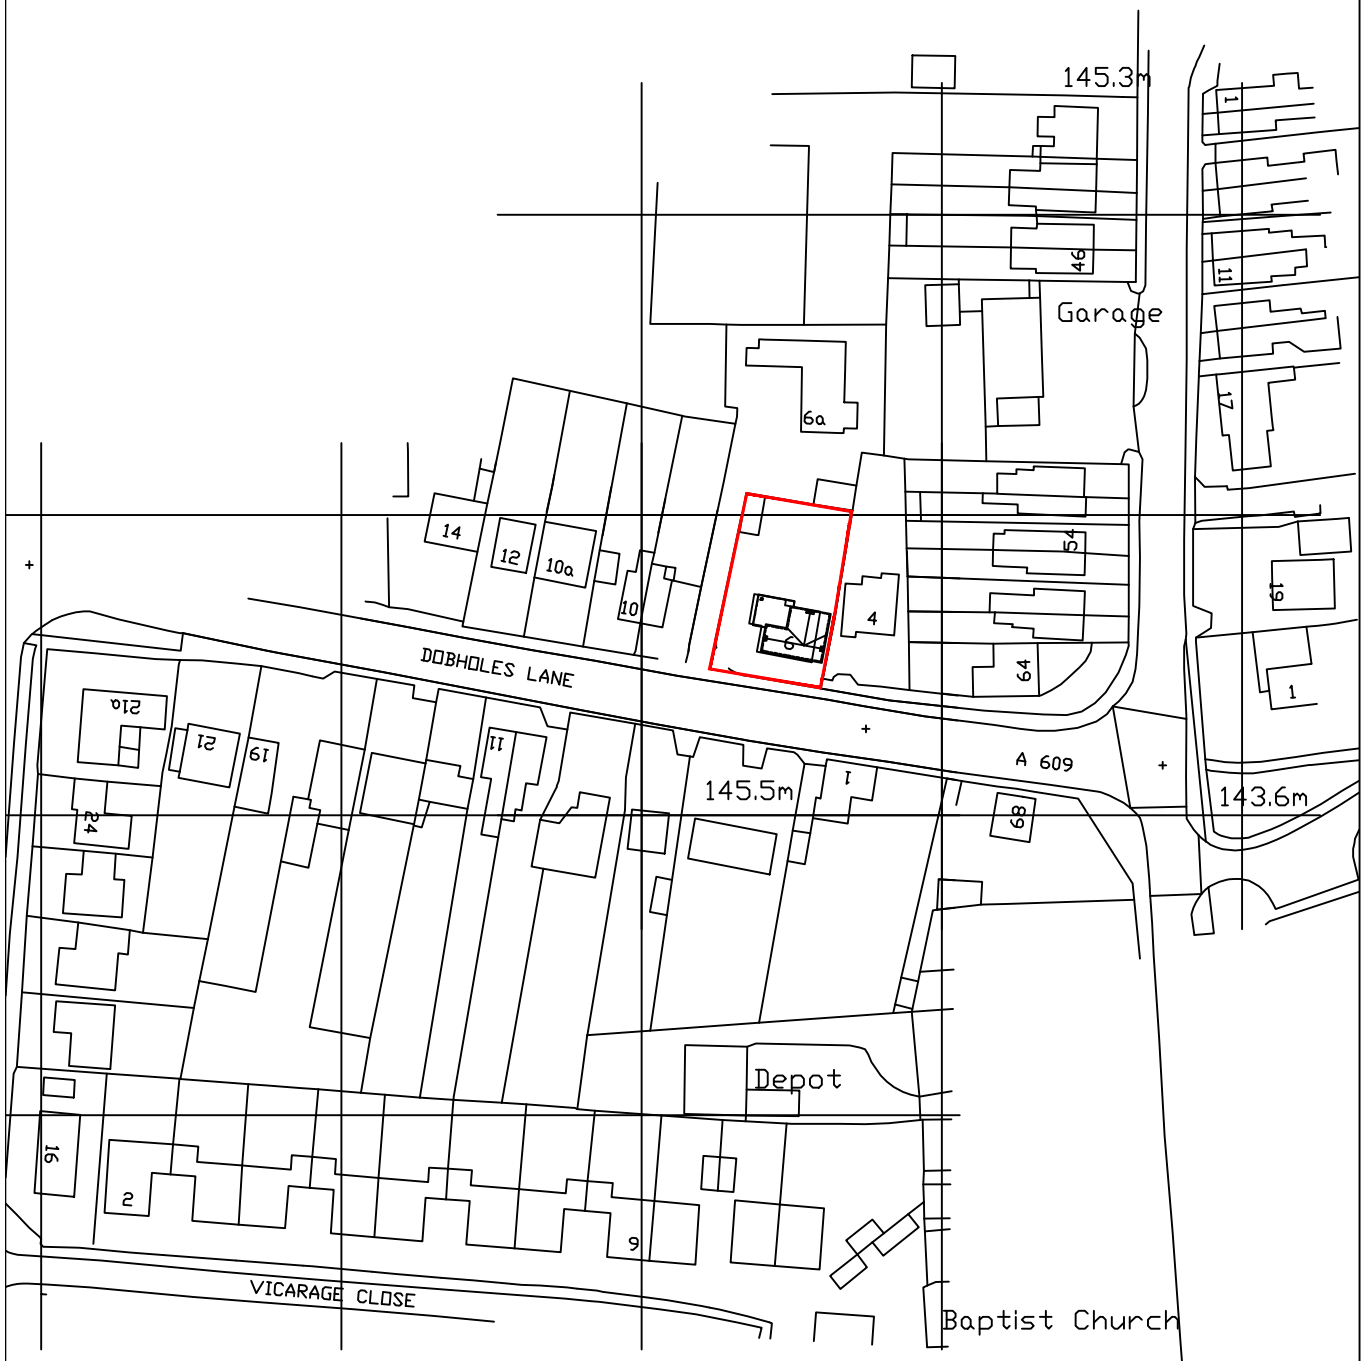


Ordnance Survey (c) Crown Copyright 2020. All rights reserved. Licence number 100022432

NORTH

SITE LOCATION PLAN SCALE 1:1250
Area of site edged RED is 556M2 approx.

0 20 100metres

RIBA Chartered Practice

David McPhee Chartered Architect

1 Rutland Drive Mickleover Derby DE3 9FW Tel- 01332 988279 E mail- dave@davidmcpheearchitect.co.uk

AMENDENTS

PROJECT NAME Extension & Alterations to Dwelling 6 Dobholes Lane Smalley			JOB NO. DMA20–021
DRAWING TITLE Survey as Existing Location Plan as Existing.			DWG NO. EX 81 02
SCALE 1:1250	DRAWN BY DMcPhee	DATE 02/11/20	REV. –

This drawing is copyright
Contractor must check all dimensions on site, working only from grid & figure dimensions.
Any discrepancies are to be reported to the designer before work commences.