



FIRST FLOOR PLAN SCALE 1:50

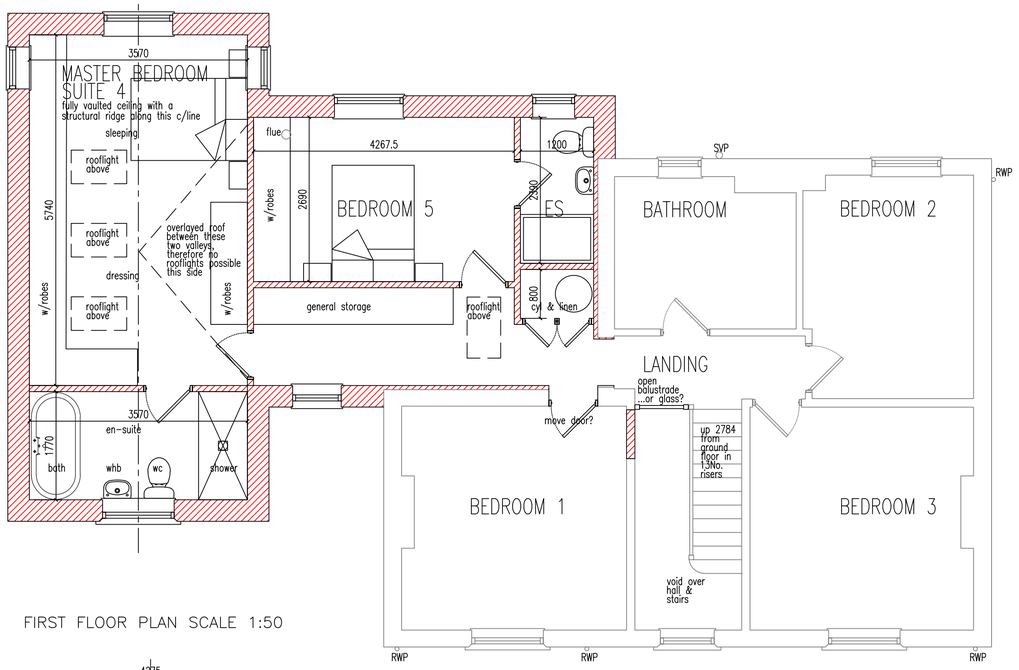


GROUND FLOOR PLAN SCALE 1:50

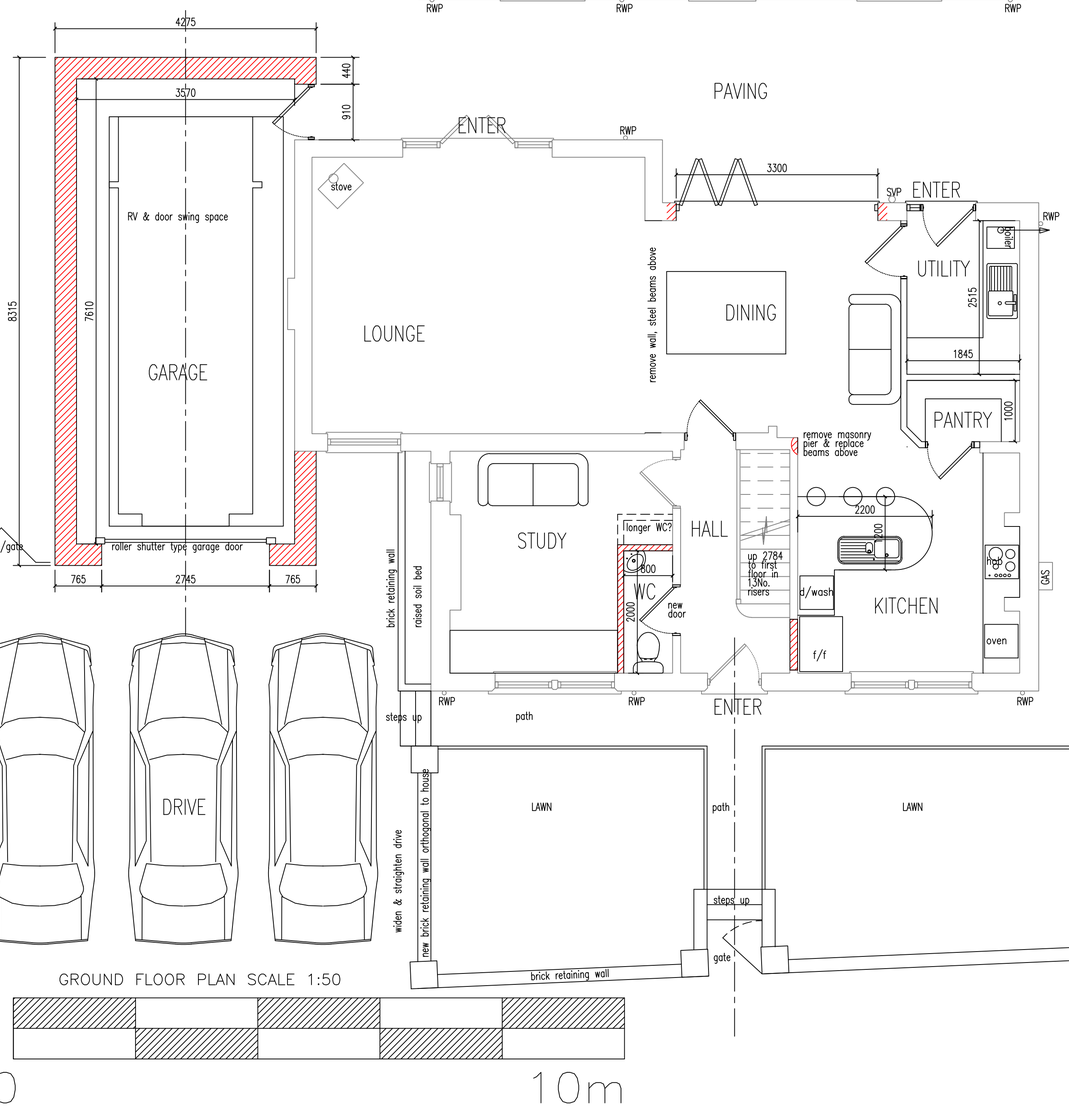

PRINCIPAL ELEVATION SOUTH TO DOBHOLES LANE SCALE 1:50



REAR ELEVATION NORTH EAST SCALE 1:50

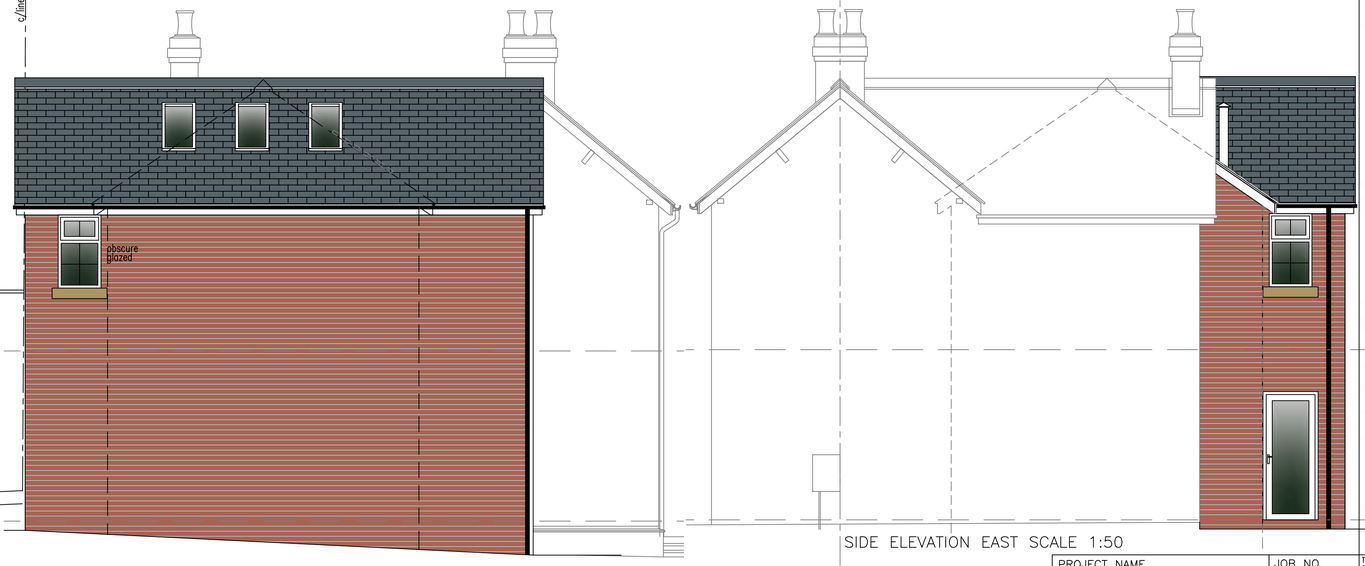

SIDE ELEVATION WEST EAST SCALE 1:50

SIDE ELEVATION EAST SCALE 1:50

AMENDENTS
A design development following client meet 06/12/2020
DM 7th 2020

RIBA
Chartered Practice

David McPhee Chartered Architect
1 Rutland Drive Mickleover Derby DE3 9FW Tel- 01332 988279 E mail- dave@davidmcpheearchitect.co.uk

AS PROPOSED

PROJECT NAME Extension & Alterations to Dwelling 6 Dobholes Lane Smalley			JOB NO. DMA20-021
DRAWING TITLE Scheme Design 01 Plans and Elevations as Proposed.			DWG NO. SK 81 01
SCALE 1:50 & 1:100	DRAWN BY DM	DATE 20/11/20	REV. A

This drawing is copyright. Contractor must check all dimensions on site, working only from grid & figure dimensions. Any discrepancies are to be reported to the designer before work commences.