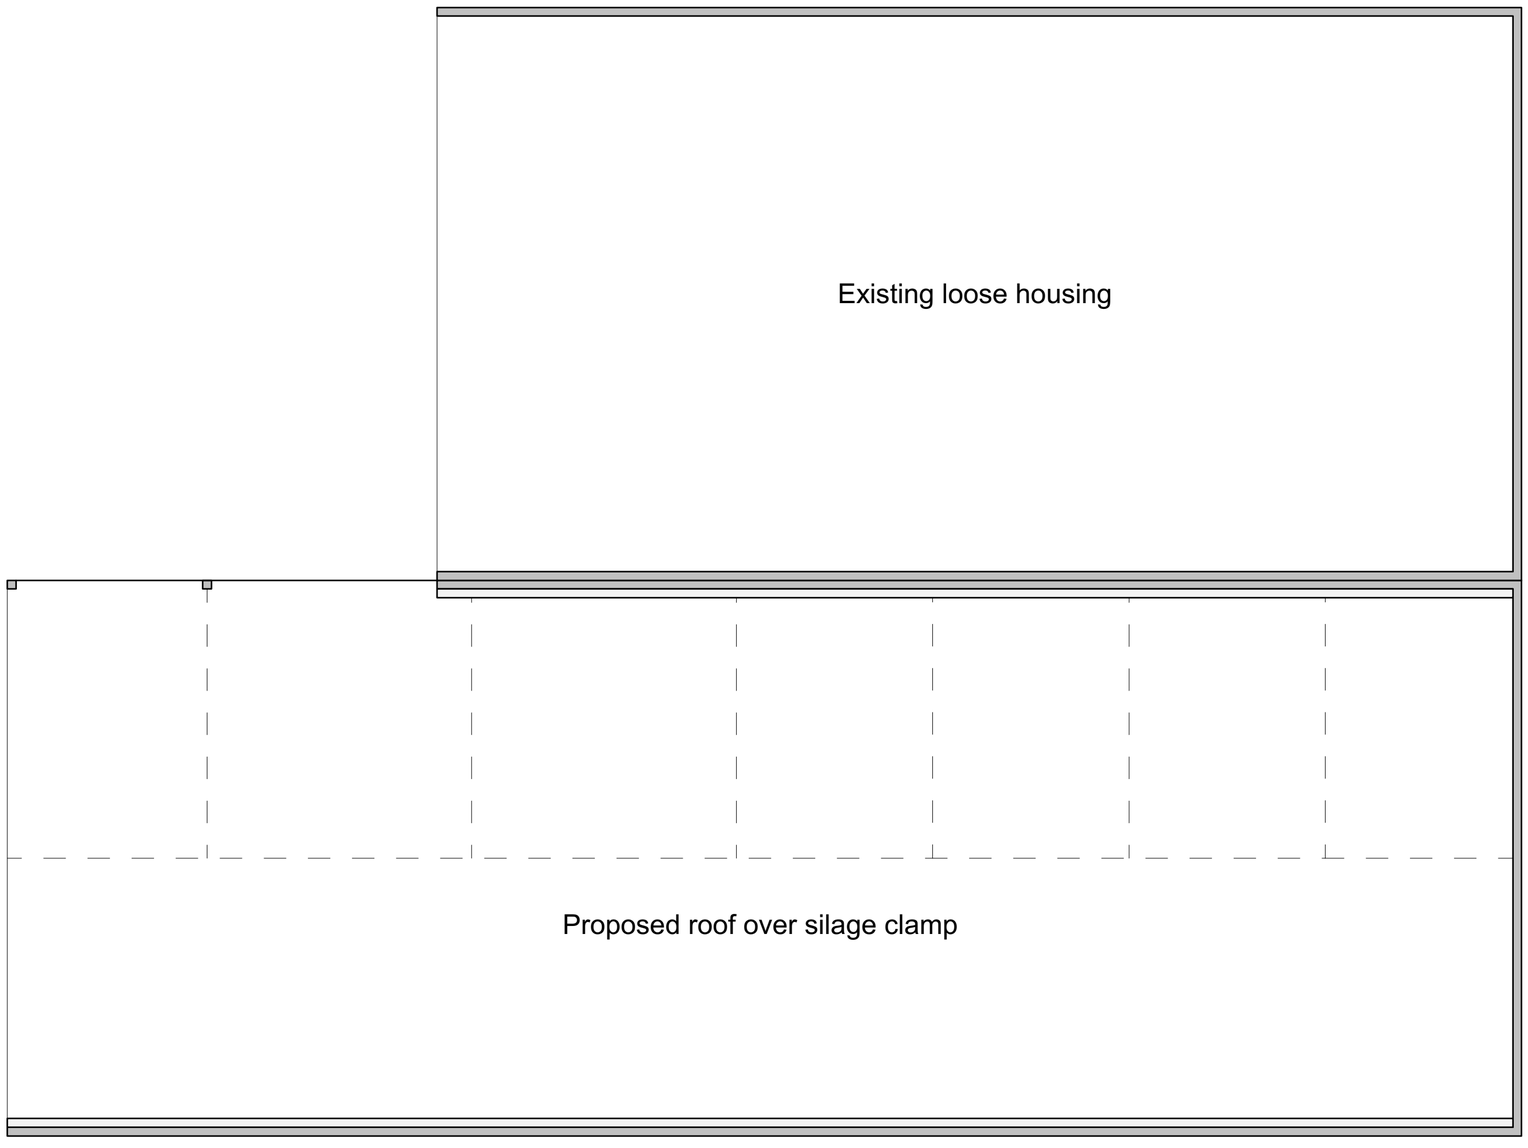


SCALE

10m (1:100 on A1)

Ludlams Farm

Ref: MJG/MJL/2