
The Old Barn

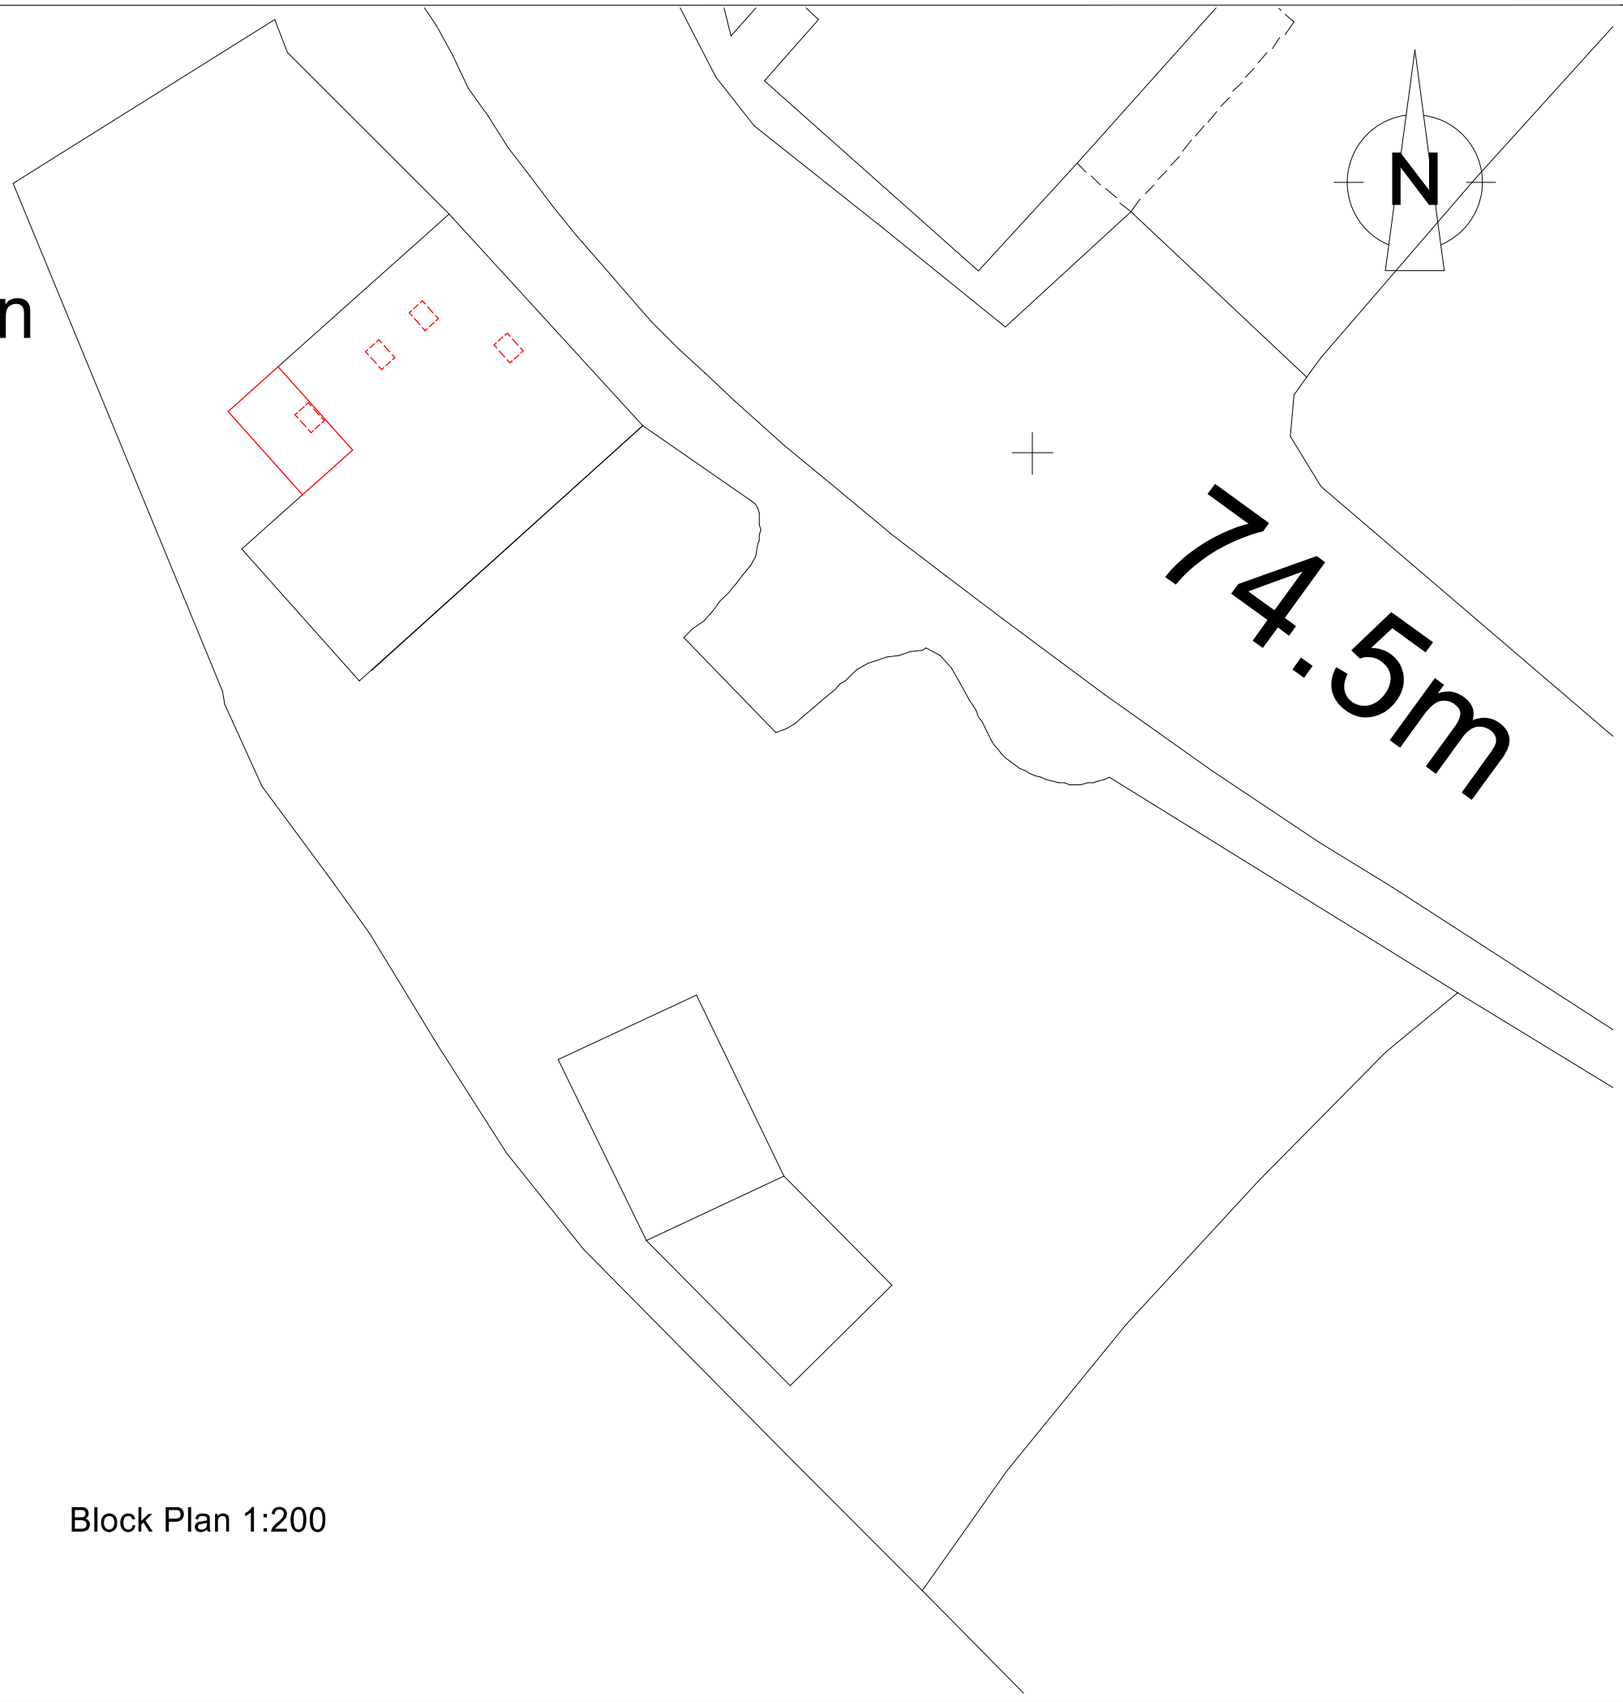

Block Plan 1:200

Notes:

Do NOT SCALE. All dimensions must be checked/verified on site.

Client
Mr & Mrs Francis

Job Title
The Old Barn
Wirksworth Road
Duffield
BELPER
DE56 4AQ

Project
Single Storey Rear Extension & Additional Roof lights

Drawing Title
IF - 4 Block Plan

Scale	Date	Drawn By
ISO A3 @ 1:50	January 2021	CN

Job No: -	Rev.
	-