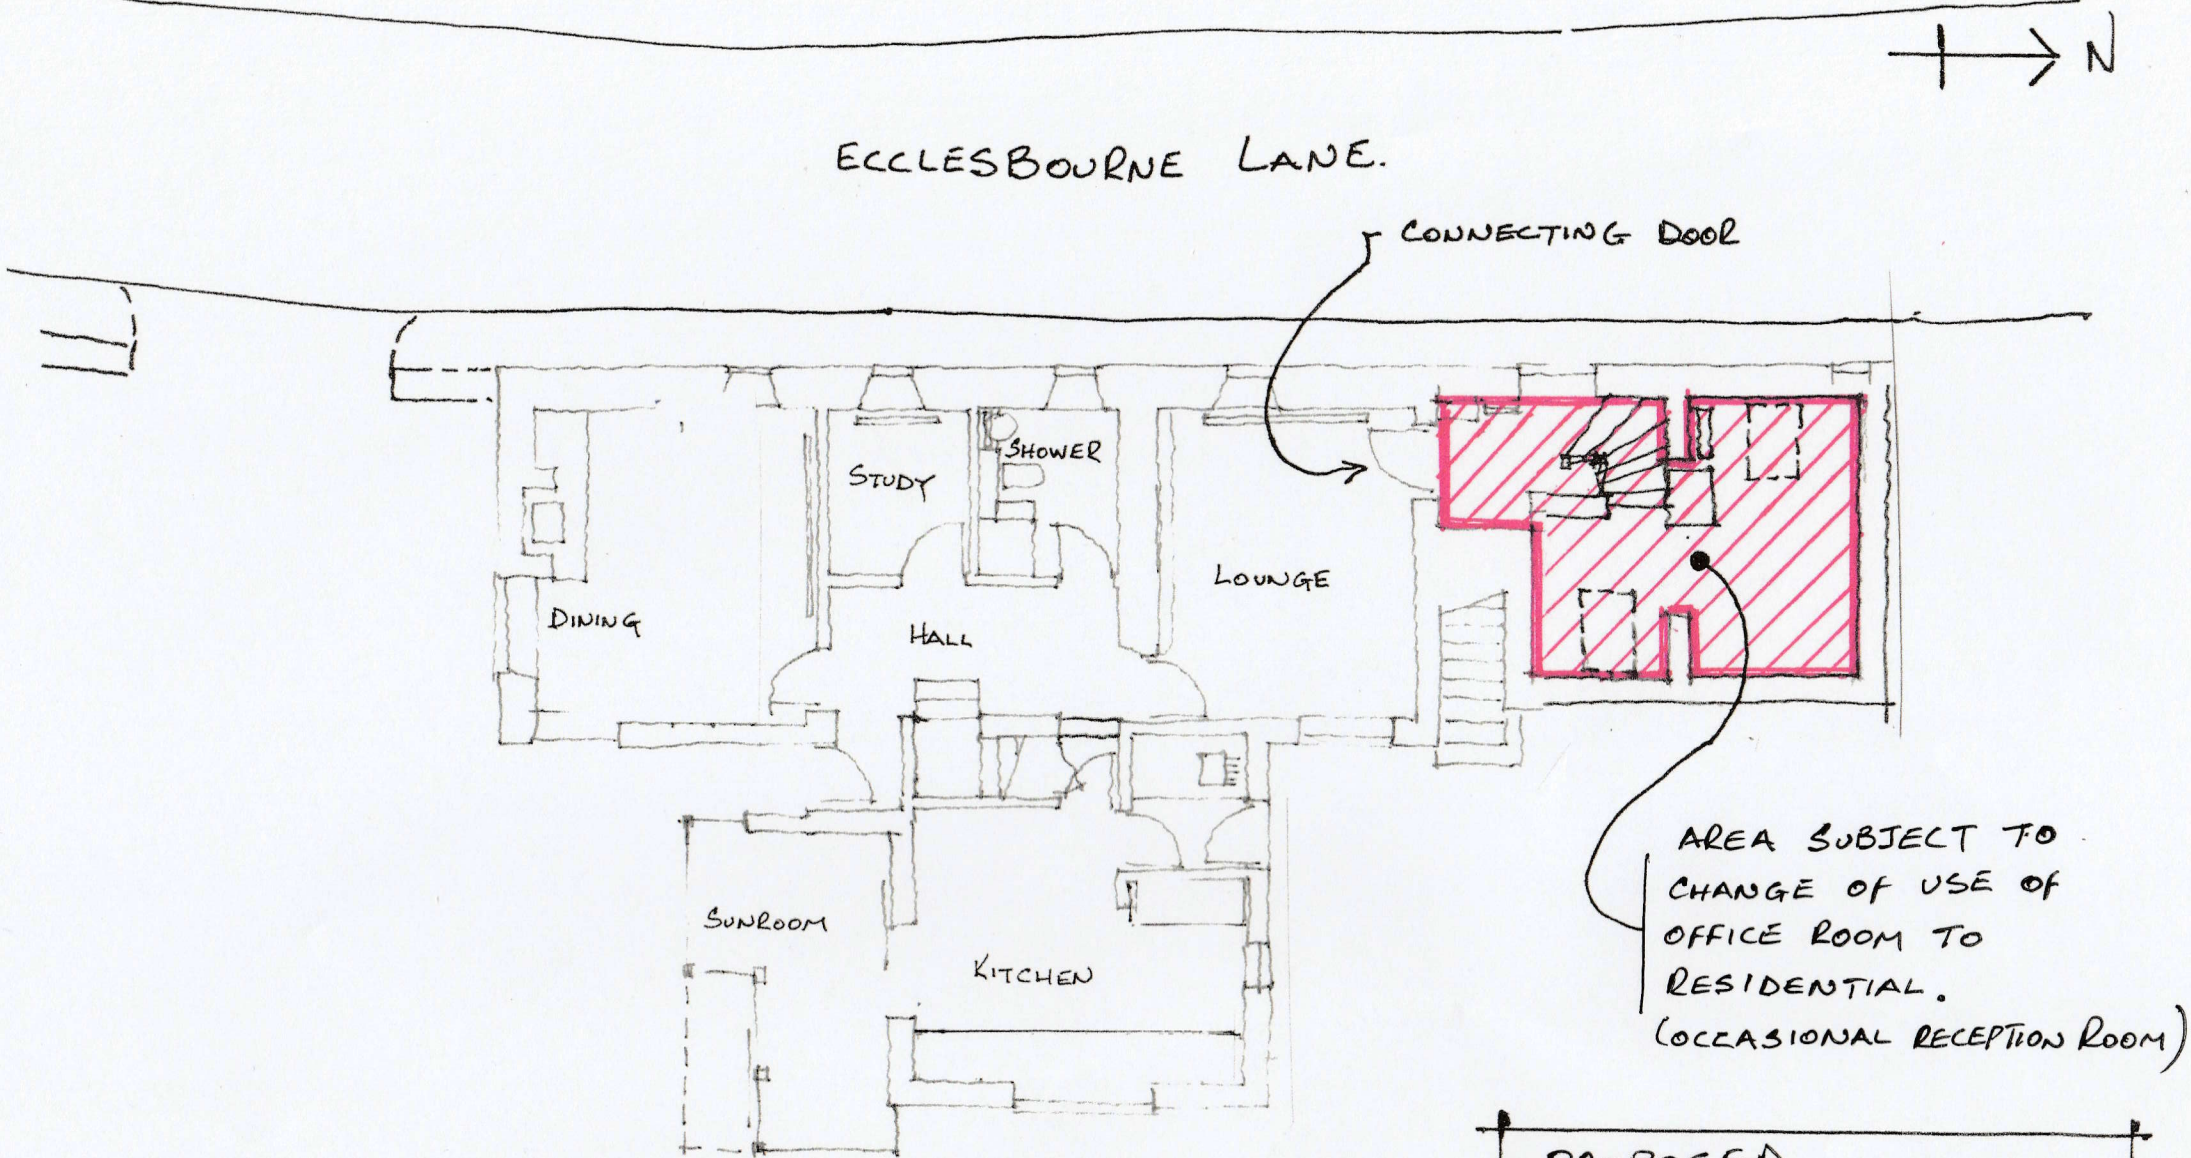


PROPOSED

FLOOR PLAN OF THE BYRE

SCALE AT A4 1:100

15/1/21