

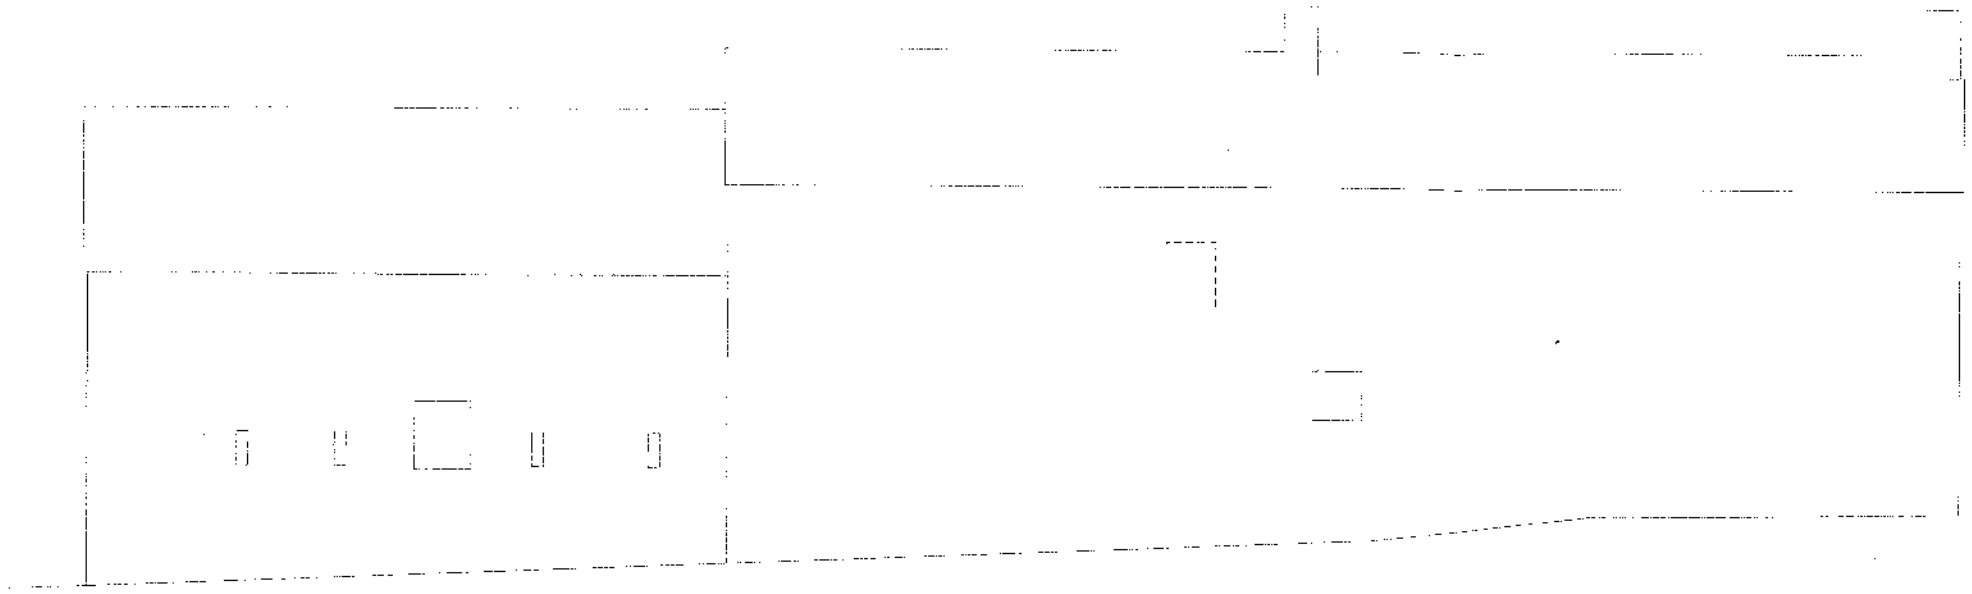



NORTH

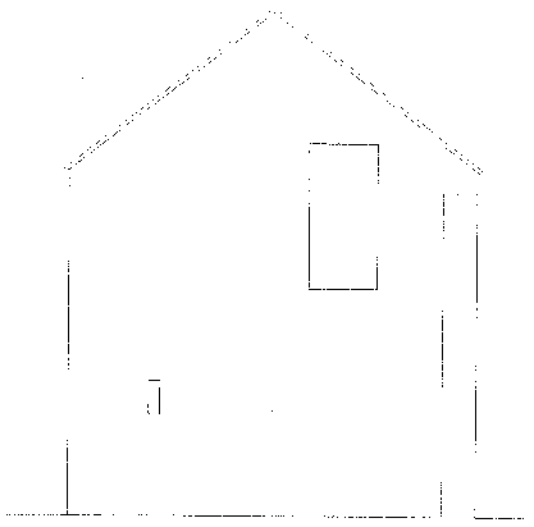

EAST

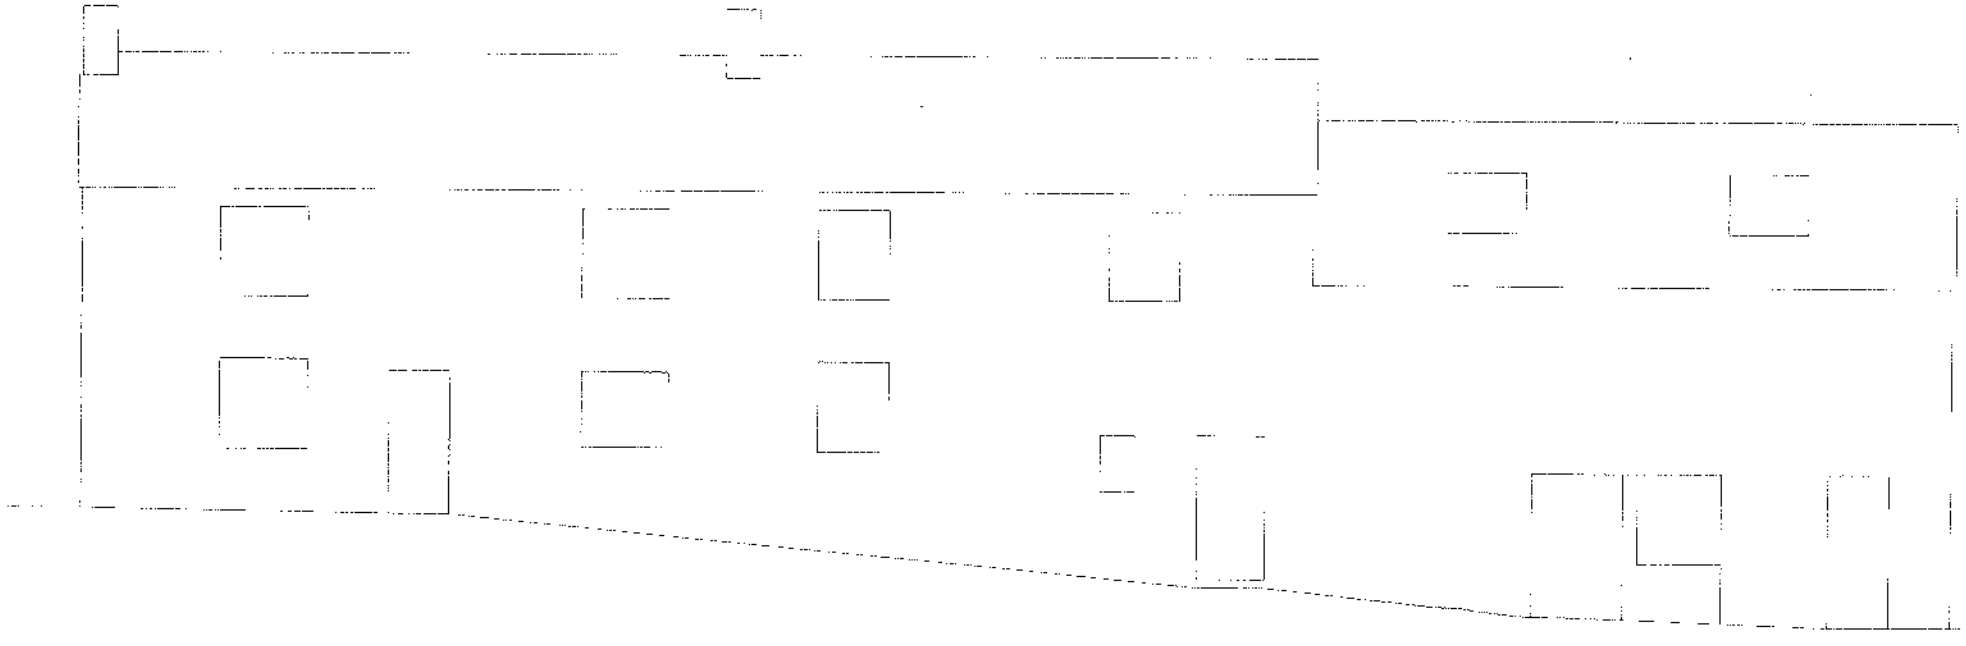

SOUTH

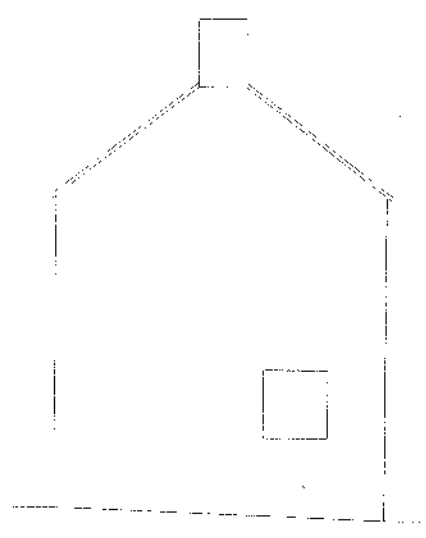

WEST

ELEVATION
Scale 1 : 100

AS EXISTING DRAWING