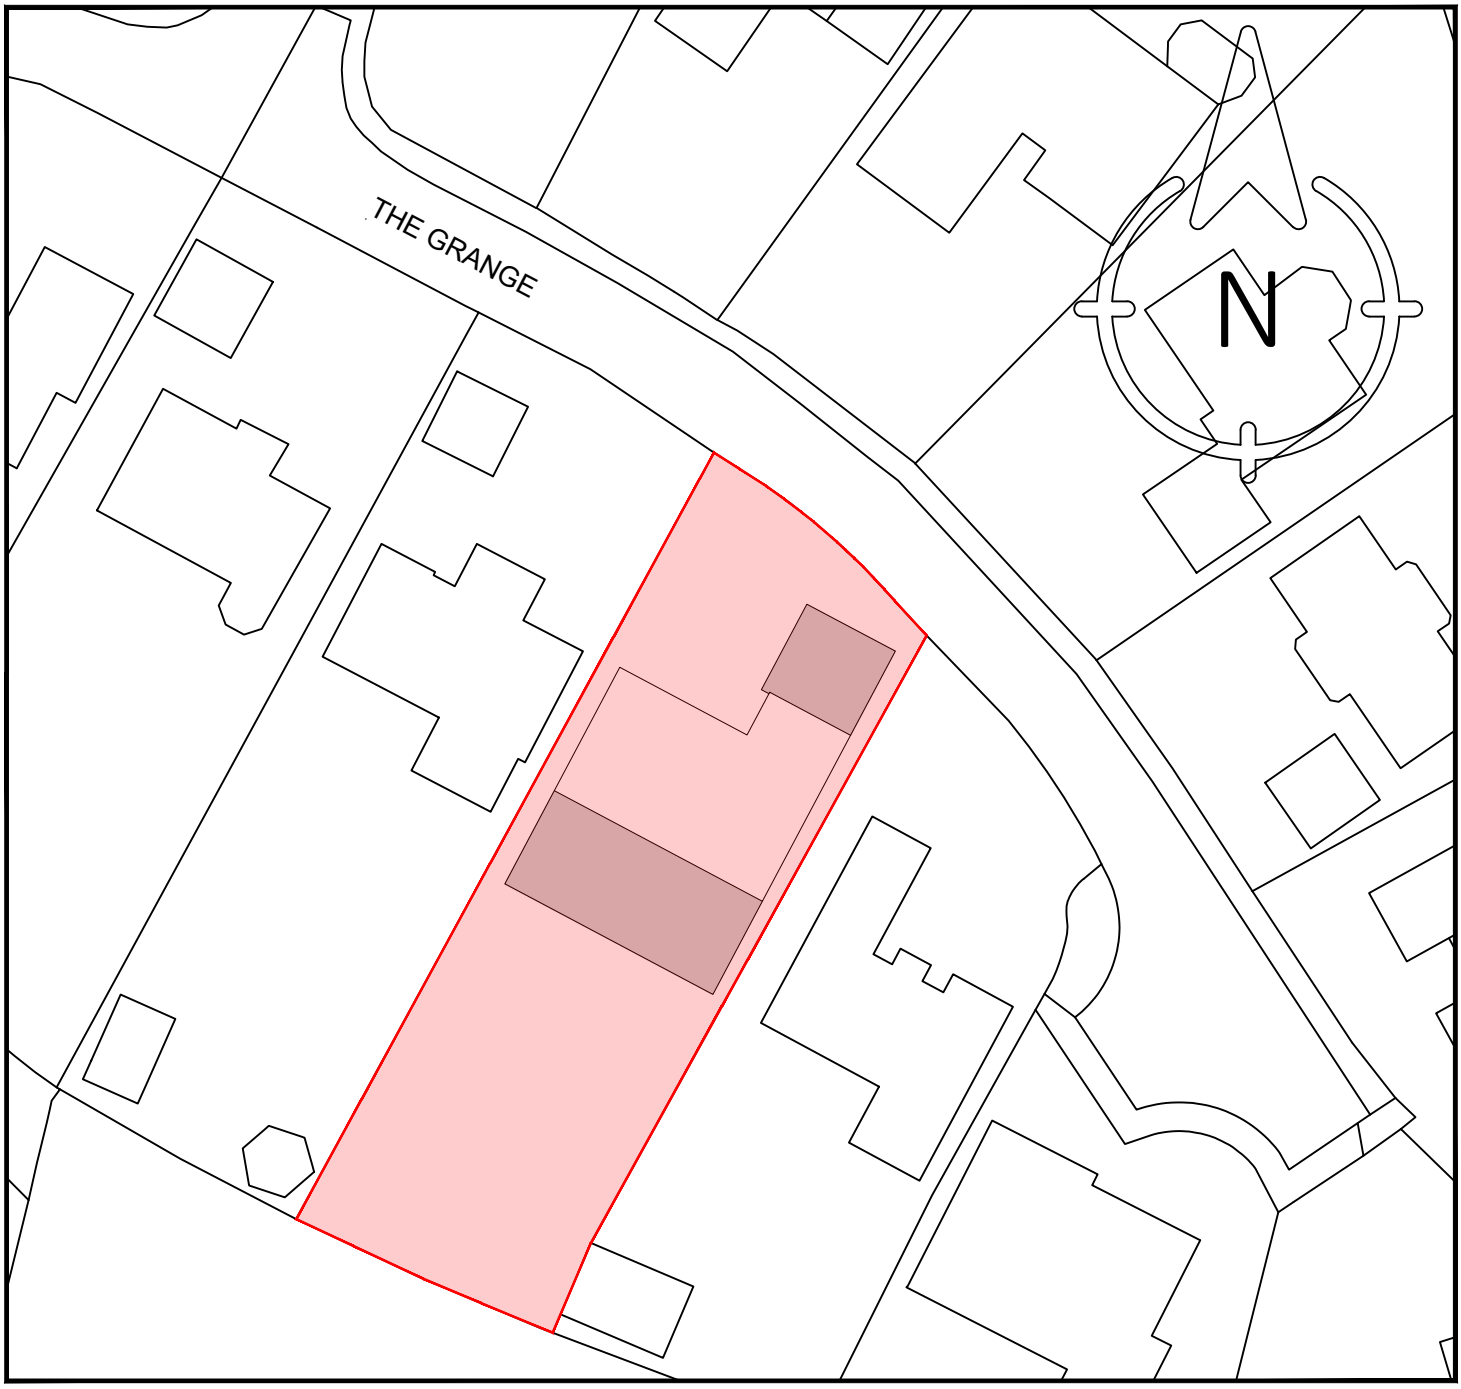

Client Details

Mr D Hunt

Site Address

10 The Grange
Smalley
Derbyshire
DE7 6JZ

Proposed Work

Extension and remodeling of existing bungalow

Drawing Title

Proposed block plan

Job No: - 1602

Sheet No: - 103

Rev . '-'

Scale: - 1:500@ A4