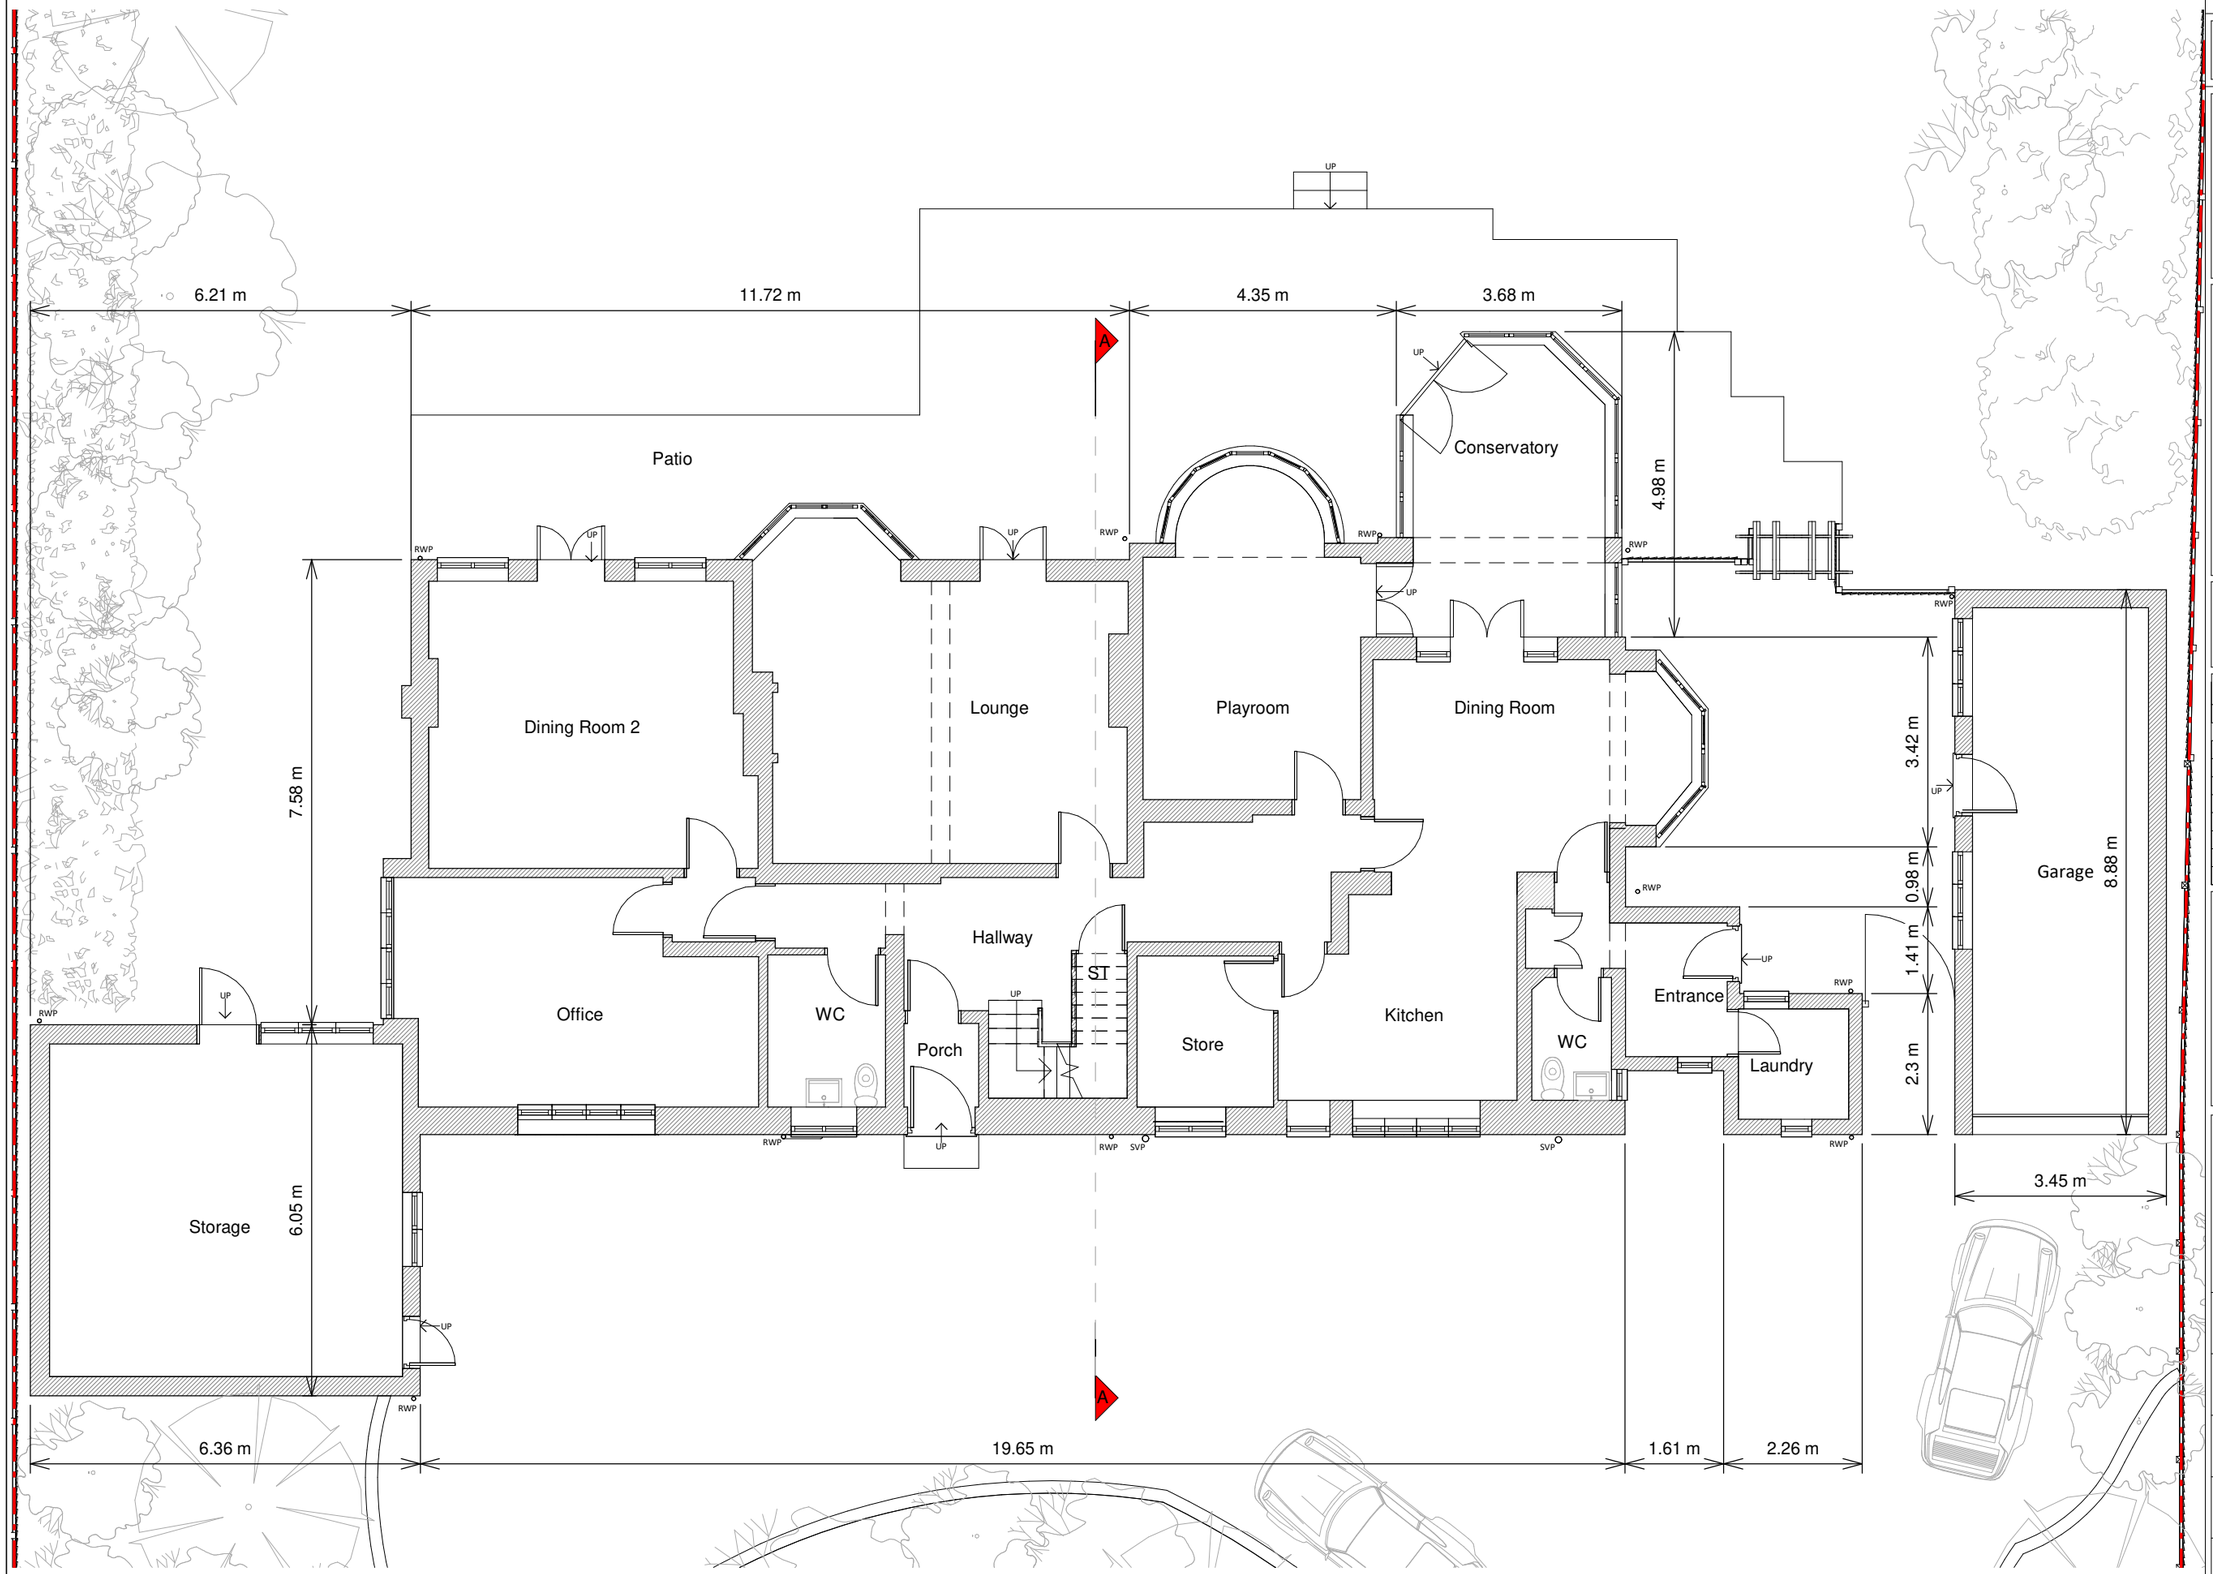


Ground Floor Plan

1 0 1 2 3 4 5
SCALE 1:100 m

RESI
Grow your home

CONTACT
www.resi.co.uk
hello@resi.co.uk

Copyright in the design and this drawing is the property of RESI. Reproduction in whole or in part is forbidden without written sanction of RESI. This drawing must be read in conjunction with all other relevant documentation and drawings.

RESI accepts no liability for any expense, loss or damage of whatsoever nature and however arising from any variation which has not been referred to them and their approval obtained.

Print out to actual scale. For planning purposes only. All dimensions to be cross checked on site prior to construction and ordering of products. Any discrepancies to be reported to RESI immediately.

NOTES

Revision

Rev	Notes	Date
A	Planning Issue	22/01/21

KEY

- Proposed walls
- Existing walls
- Existing removed
- Proposed rooflight
- Boundary line
- Proposed beam
- Proposed drainage
- 1.8m Head height
- 1.5m Head height

JOB TITLE
Proposed ground floor rear and side extension, BBQ shelter, facade alterations, insertion of sun tunnels, floor plan redesign, soft landscaping and all associated works at 37 Hazelwood Road

STATUS
Planning Drawings

DRAWING TITLE
Existing Floor Plan

CLIENT
Lorna Calder


SCALE 1 : 100 at A3

DRAWN AR

DATE Jan 2021

CHECKED LI

DRAWING NO. 58166 - 1100 A

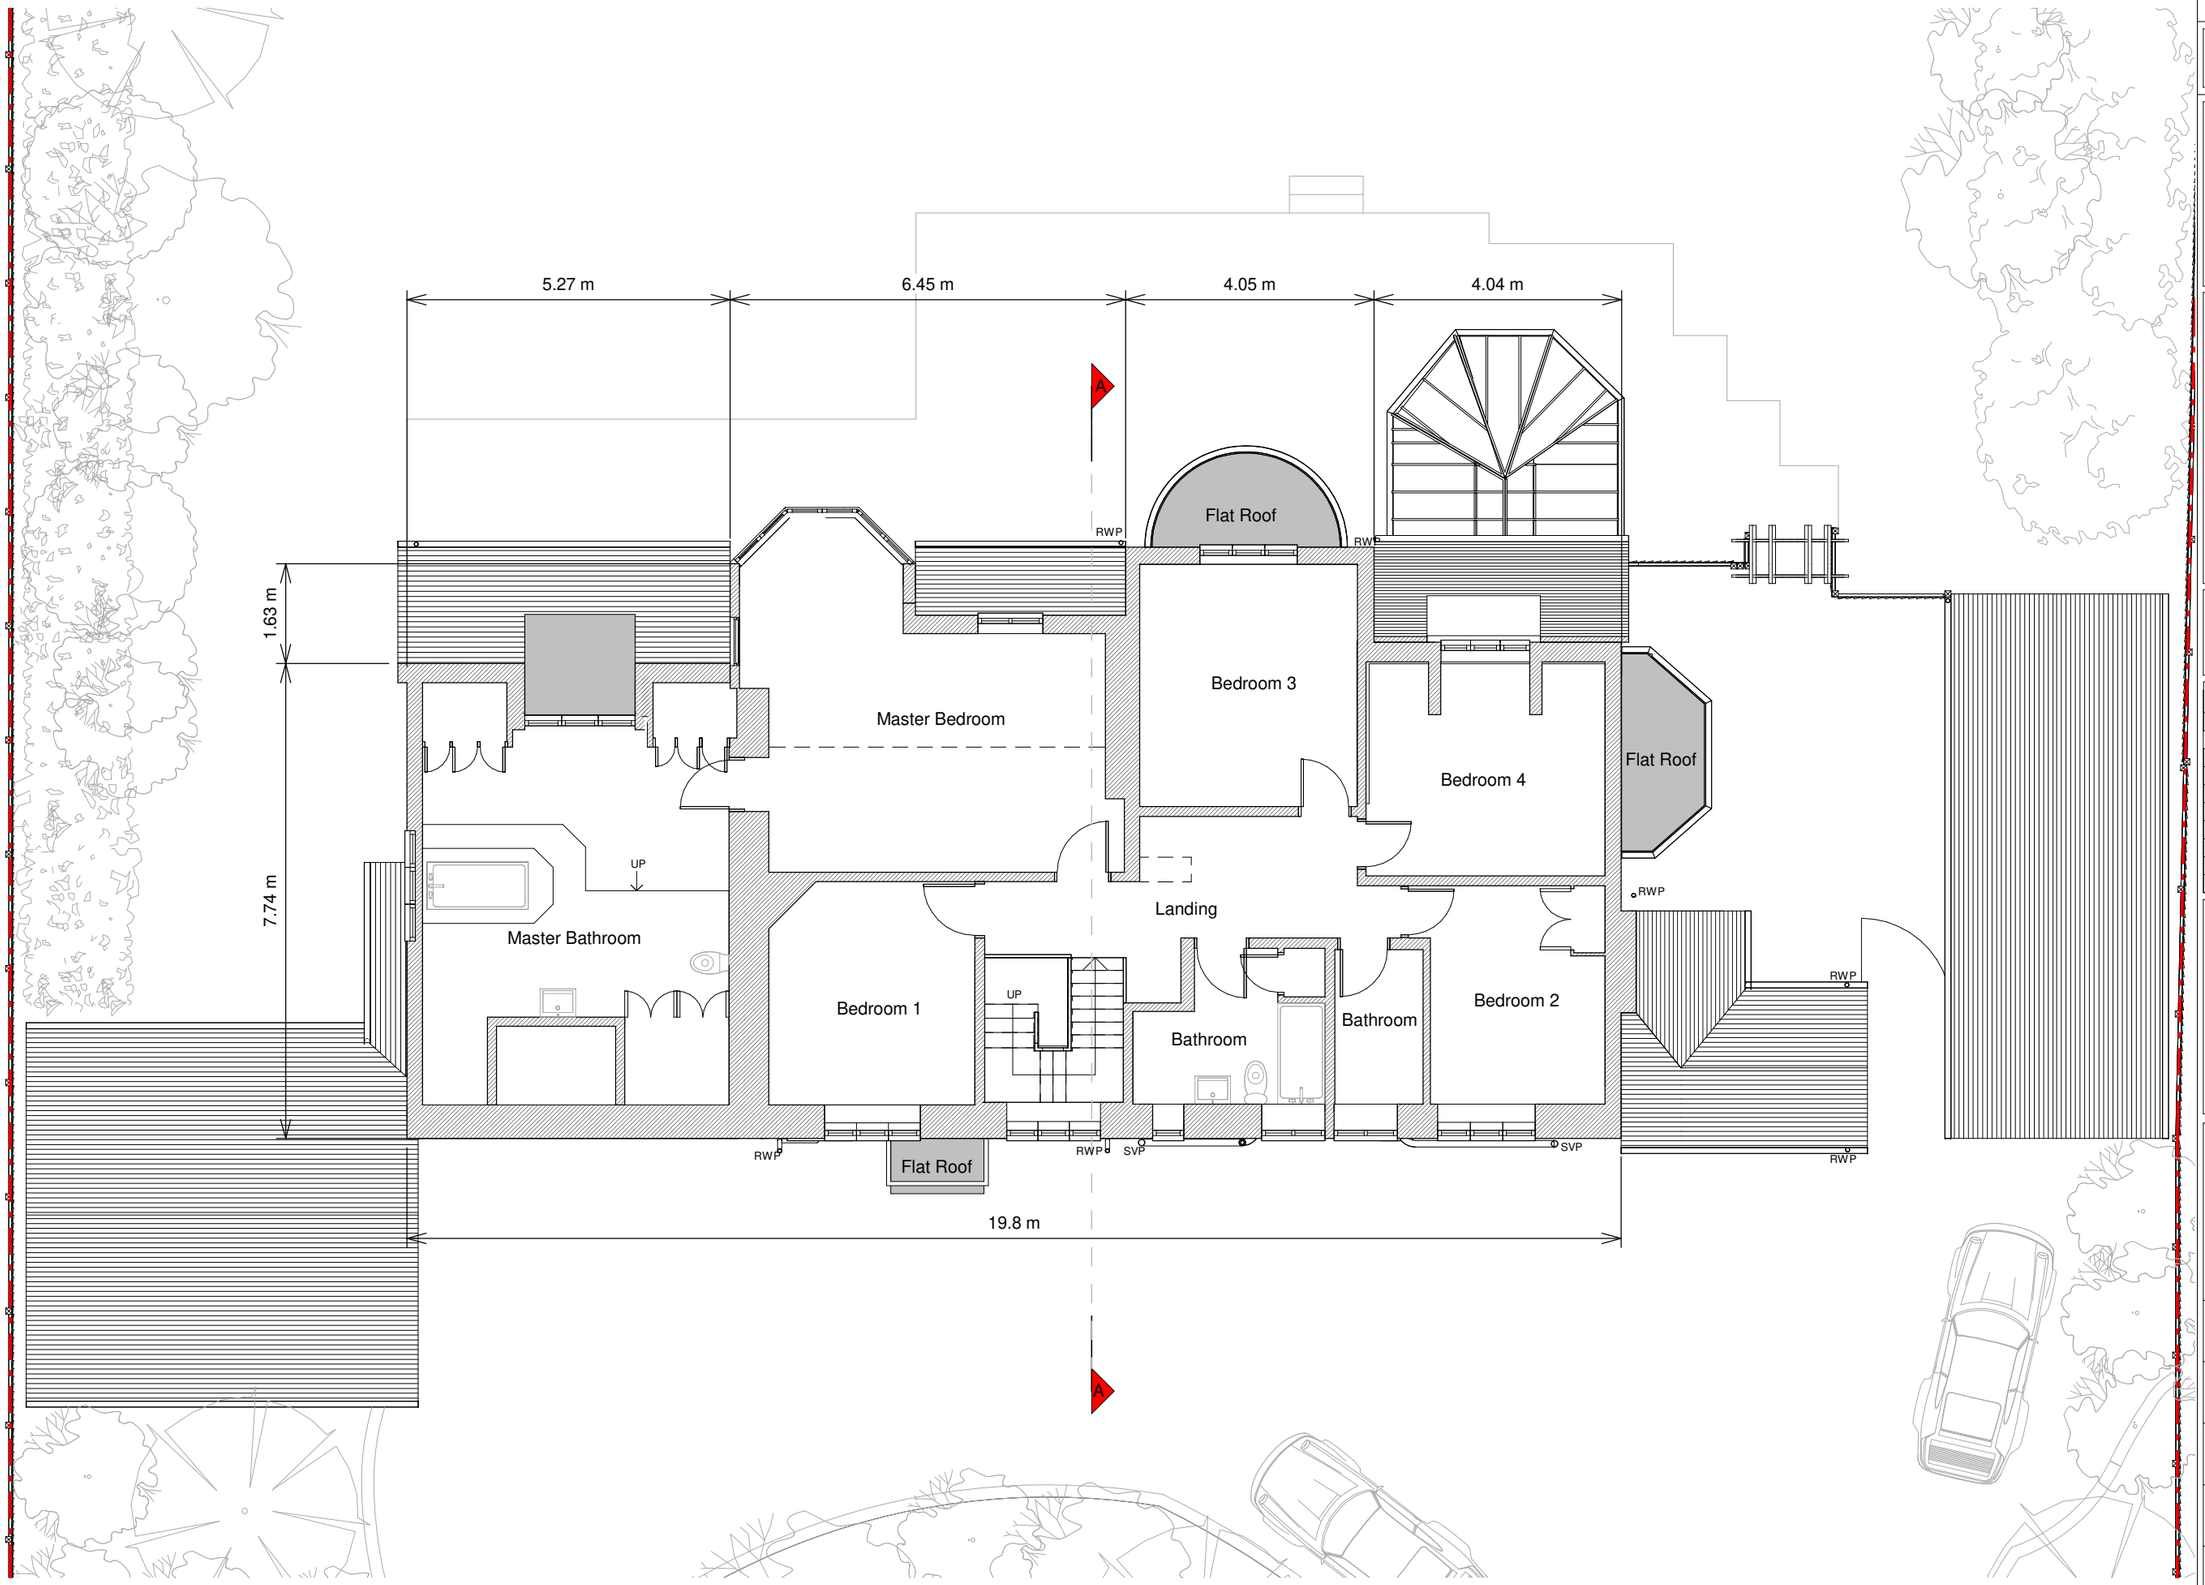

First Floor Plan

1 0 1 2 3 4 5

SCALE 1:100 m

RESI
Grow your home

CONTACT
www.resi.co.uk
hello@resi.co.uk

Copyright in the design and this drawing is the property of RESI. Reproduction in whole or in part is forbidden without written sanction of RESI. This drawing must be read in conjunction with all other relevant documentation and drawings.

RESI accepts no liability for any expense, loss or damage of whatsoever nature and however arising from any variation which has not been referred to them and their approval obtained.

Print out to actual scale. For planning purposes only. All dimensions to be cross checked on site prior to construction and ordering of products. Any discrepancies to be reported to RESI immediately.

NOTES

Revision

Rev	Notes	Date
A	Planning Issue	22/01/21

KEY

- Proposed walls
- Existing walls
- Existing removed
- Proposed rooflight
- Boundary line
- Proposed beam
- Proposed drainage
- 1.8m Head height
- 1.5m Head height

JOB TITLE
Proposed ground floor rear and side extension, BBQ shelter, facade alterations, insertion of sun tunnels, floor plan redesign, soft landscaping and all associated works at 37 Hazelwood Road


STATUS
Planning Drawings

DRAWING TITLE
Existing Floor Plan

CLIENT
Lorna Calder

SCALE	DRAWN
1 : 100 at A3	AR
DATE	**CHECKED**
Jan 2021	LI

DRAWING NO. 58166 - 1101 A

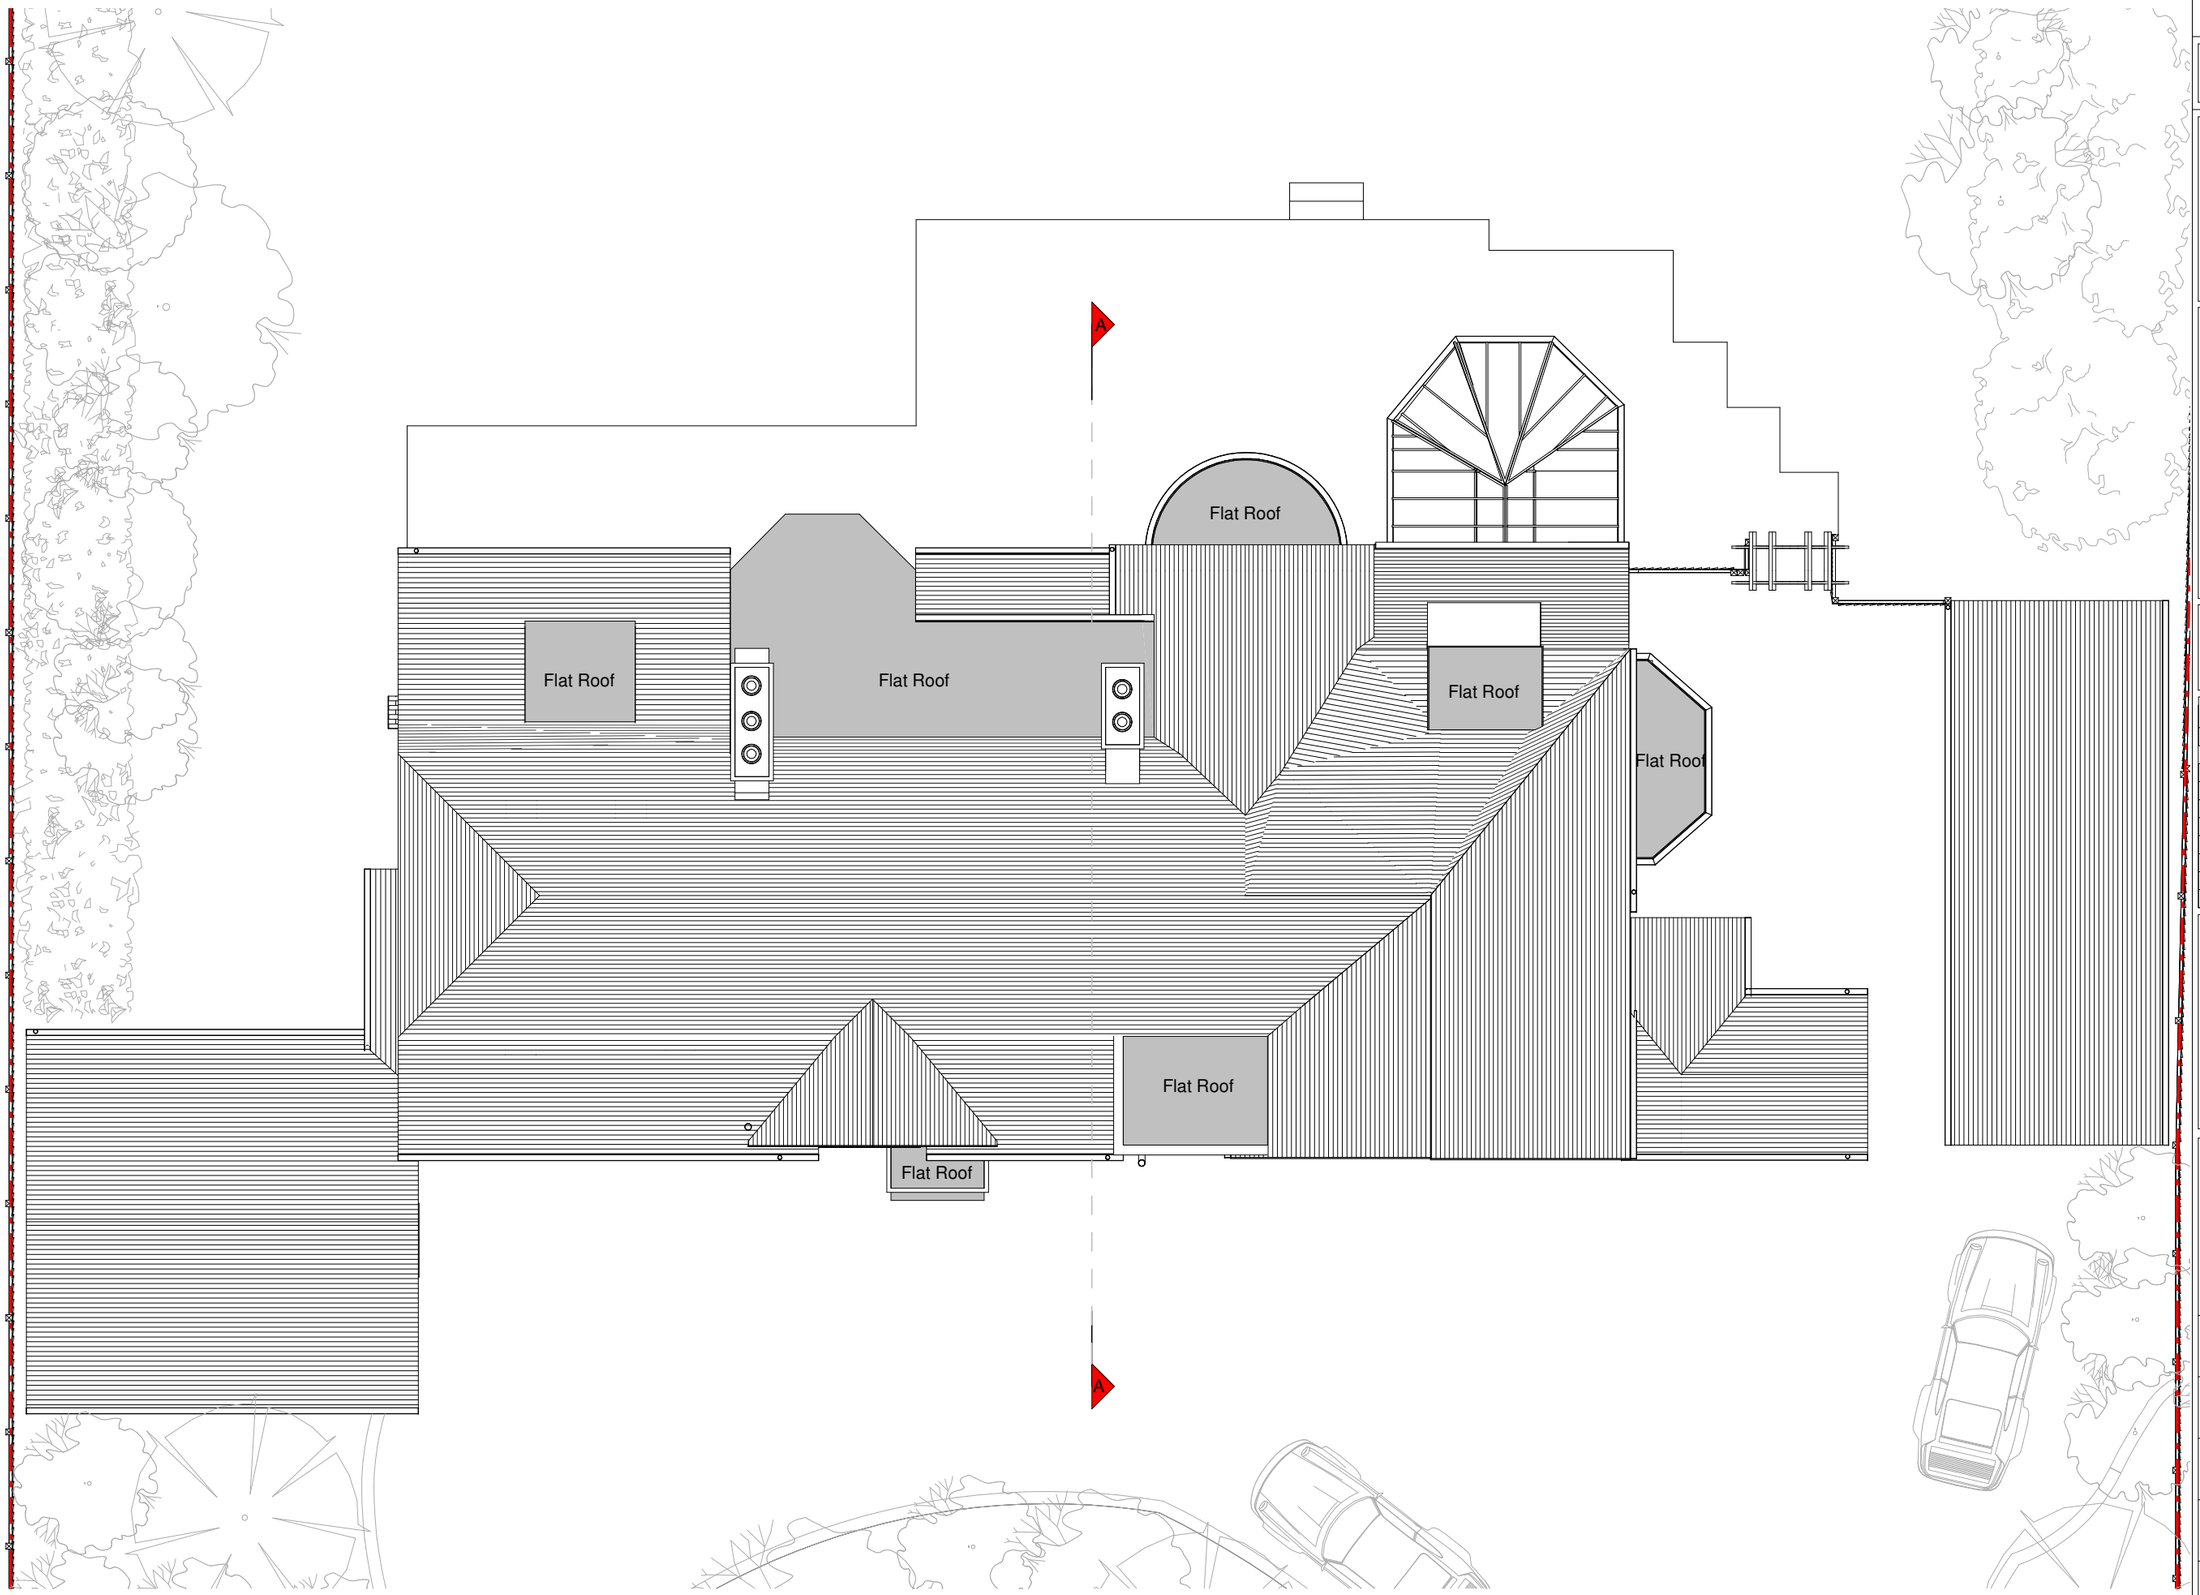

Roof Plan

RESI
Grow your home

CONTACT
www.resi.co.uk
hello@resi.co.uk

Copyright in the design and this drawing is the property of RESI. Reproduction in whole or in part is forbidden without written sanction of RESI. This drawing must be read in conjunction with all other relevant documentation and drawings.

RESI accepts no liability for any expense, loss or damage of whatsoever nature and however arising from any variation which has not been referred to them and their approval obtained.

Print out to actual scale. For planning purposes only. All dimensions to be cross checked on site prior to construction and ordering of products. Any discrepancies to be reported to RESI immediately.

NOTES

Revision

Rev	Notes	Date
A	Planning Issue	22/01/21

KEY

- Proposed walls
- Existing walls
- Existing removed
- Proposed rooflight
- Boundary line
- Proposed beam
- Proposed drainage
- 1.8m Head height
- 1.5m Head height

JOB TITLE
Proposed ground floor rear and side extension, BBQ shelter, facade alterations, insertion of sun tunnels, floor plan redesign, soft landscaping and all associated works at 37 Hazelwood Road

STATUS
Planning Drawings

DRAWING TITLE
Existing Roof Plan

CLIENT
Lorna Calder

SCALE	DRAWN
1 : 100 at A3	AR
DATE	**CHECKED**
Jan 2021	LI

DRAWING NO. 58166 - 1102 A



Front Elevation



Rear Elevation

1 0 1 2 3 4 5

SCALE 1:100 m

RESI
Grow your home

CONTACT
www.resi.co.uk
hello@resi.co.uk

Copyright in the design and this drawing is the property of RESI. Reproduction in whole or in part is forbidden without written sanction of RESI. This drawing must be read in conjunction with all other relevant documentation and drawings.

RESI accepts no liability for any expense, loss or damage of whatsoever nature and however arising from any variation which has not been referred to them and their approval obtained.

Print out to actual scale. For planning purposes only. All dimensions to be cross checked on site prior to construction and ordering of products. Any discrepancies to be reported to RESI immediately.

NOTES

Existing Materials:

Brickwork/Walls - Red brick and white painted pebbledash render and clay tiles to dormer facades

Pitched Roof - Clay tiles

Flat Roof - Felt

Windows - White timber frame windows and uPVC conservatory windows

Doors - Painted timber frame double doors and garage door

RWP/Gutter/Fascia - Mixture of uPVC and cast-iron gutter with downpipes and black painted timber fascias

Revision

Rev	Notes	Date
A	Planning Issue	22/01/21

KEY

Boundary line — Level line

Neighbouring context

JOB TITLE
Proposed ground floor rear and side extension, BBQ shelter, facade alterations, insertion of sun tunnels, floor plan redesign, soft landscaping and all associated works at 37 Hazelwood Road


STATUS
Planning Drawings

DRAWING TITLE
Existing Elevations


CLIENT
Lorna Calder

SCALE	DRAWN
1 : 100 at A3	AR
DATE	**CHECKED**
Jan 2021	LI

DRAWING NO. 58166 - 1200 A

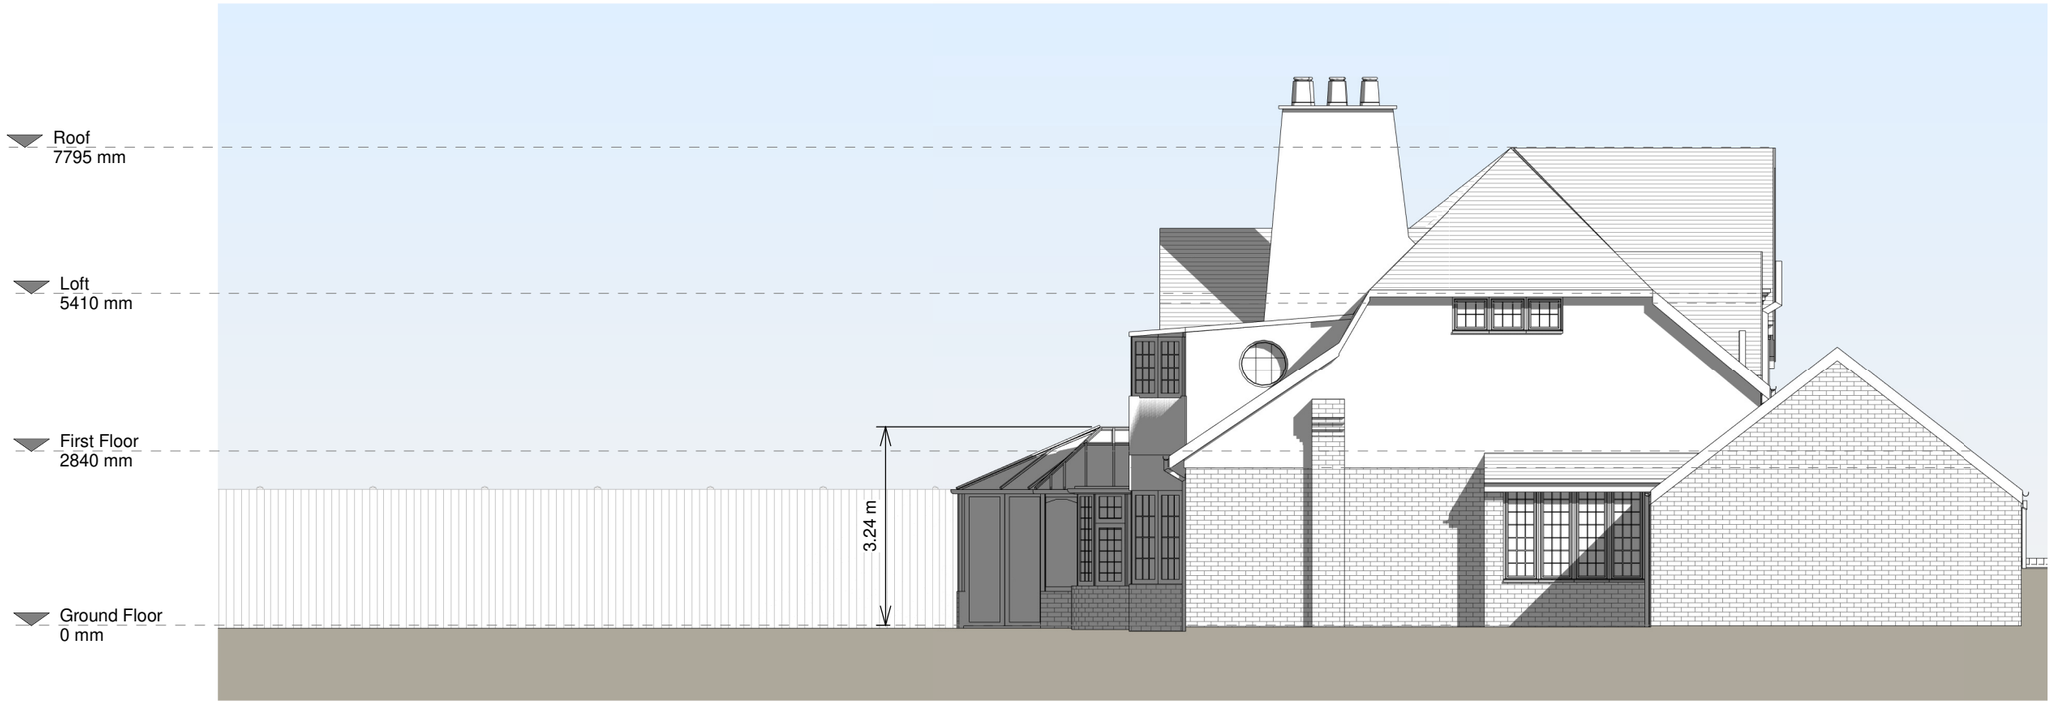

Left Side Elevation

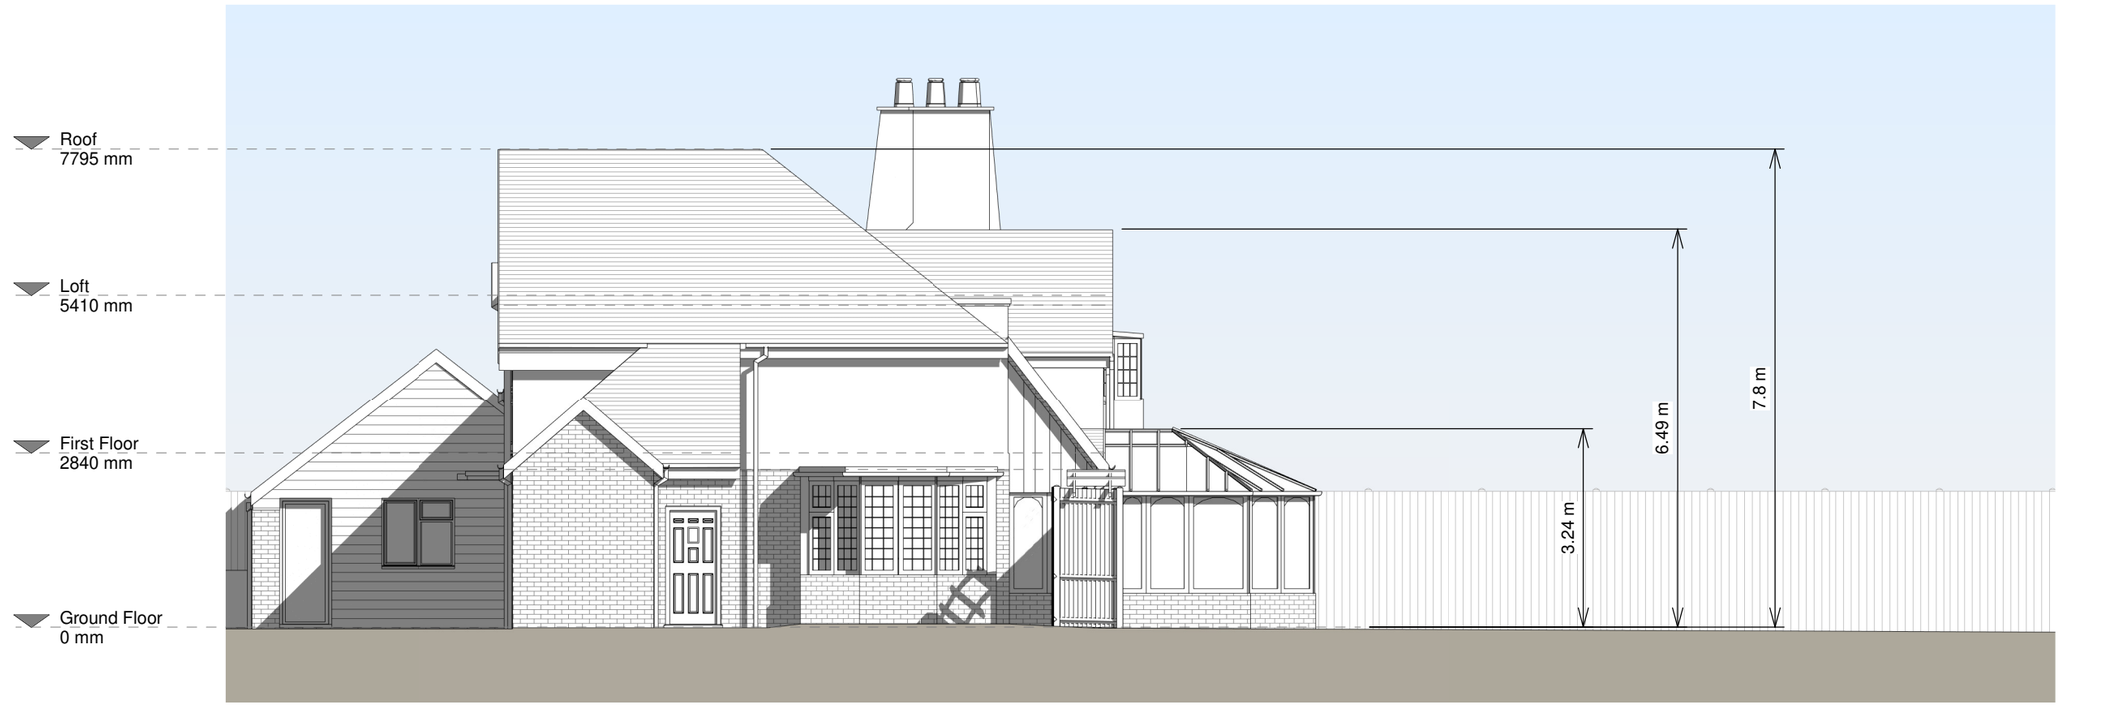

Right Side Elevation

1 0 1 2 3 4 5
SCALE 1:100 m

RESI
Grow your home

CONTACT
www.resi.co.uk
hello@resi.co.uk

Copyright in the design and this drawing is the property of RESI. Reproduction in whole or in part is forbidden without written sanction of RESI. This drawing must be read in conjunction with all other relevant documentation and drawings.

RESI accepts no liability for any expense, loss or damage of whatsoever nature and however arising from any variation which has not been referred to them and their approval obtained.

Print out to actual scale. For planning purposes only. All dimensions to be cross checked on site prior to construction and ordering of products. Any discrepancies to be reported to RESI immediately.

NOTES

Existing Materials:

Brickwork/Walls - Red brick and white painted pebbledash render and clay tiles to dormer facades

Pitched Roof - Clay tiles

Flat Roof - Felt

Windows - White timber frame windows and uPVC conservatory windows

Doors - Painted timber frame double doors and garage door

RWP/Gutter/Fascia - Mixture of uPVC and cast-iron gutter with downpipes and black painted timber fascias

Revision

Rev	Notes	Date
A	Planning Issue	22/01/21

KEY

Boundary line
Level line
Neighbouring context

JOB TITLE
Proposed ground floor rear and side extension, BBQ shelter, facade alterations, insertion of sun tunnels, floor plan redesign, soft landscaping and all associated works at 37 Hazelwood Road


STATUS
Planning Drawings

DRAWING TITLE
Existing Elevations

CLIENT
Lorna Calder

SCALE	DRAWN
1 : 100 at A3	AR
DATE	**CHECKED**
Jan 2021	LI

DRAWING NO. 58166 - 1201 A

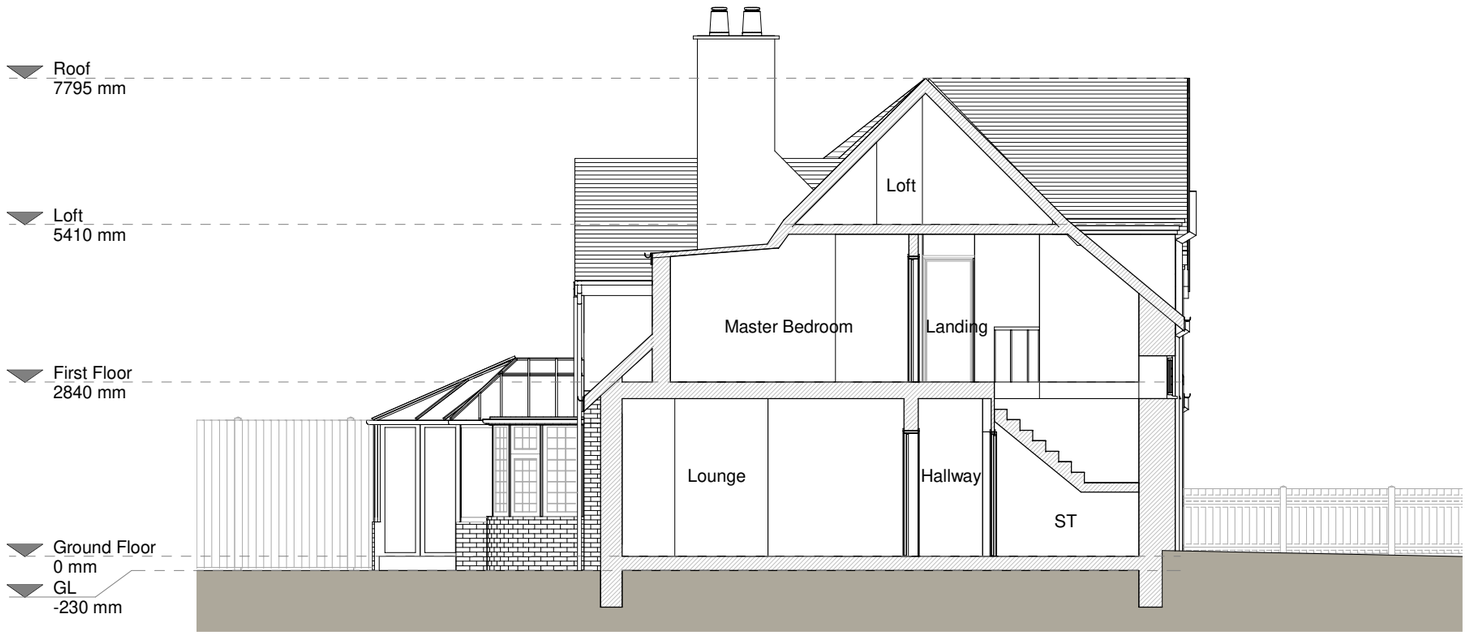

Section A - A

1 0 1 2 3 4 5

SCALE 1:100 m

RESI
Grow your home

CONTACT
www.resi.co.uk
hello@resi.co.uk

Copyright in the design and this drawing is the property of RESI. Reproduction in whole or in part is forbidden without written sanction of RESI. This drawing must be read in conjunction with all other relevant documentation and drawings.

RESI accepts no liability for any expense, loss or damage of whatsoever nature and however arising from any variation which has not been referred to them and their approval obtained.

Print out to actual scale. For planning purposes only. All dimensions to be cross checked on site prior to construction and ordering of products. Any discrepancies to be reported to RESI immediately.

NOTES

Revision

Rev	Notes	Date
A	Planning Issue	22/01/21

KEY

- Proposed walls
- Existing walls
- Existing removed
- 1.5m Head height
- Boundary line
- Level line
- Proposed drainage
- 1.8m Head height

JOB TITLE
Proposed ground floor rear and side extension, BBQ shelter, facade alterations, insertion of sun tunnels, floor plan redesign, soft landscaping and all associated works at 37 Hazelwood Road

STATUS
Planning Drawings

DRAWING TITLE
Existing Section

CLIENT
Lorna Calder


SCALE
1 : 100 at A3

DRAWN
AR

DATE
Jan 2021

CHECKED
LI

DRAWING NO. 58166 - 1300 A

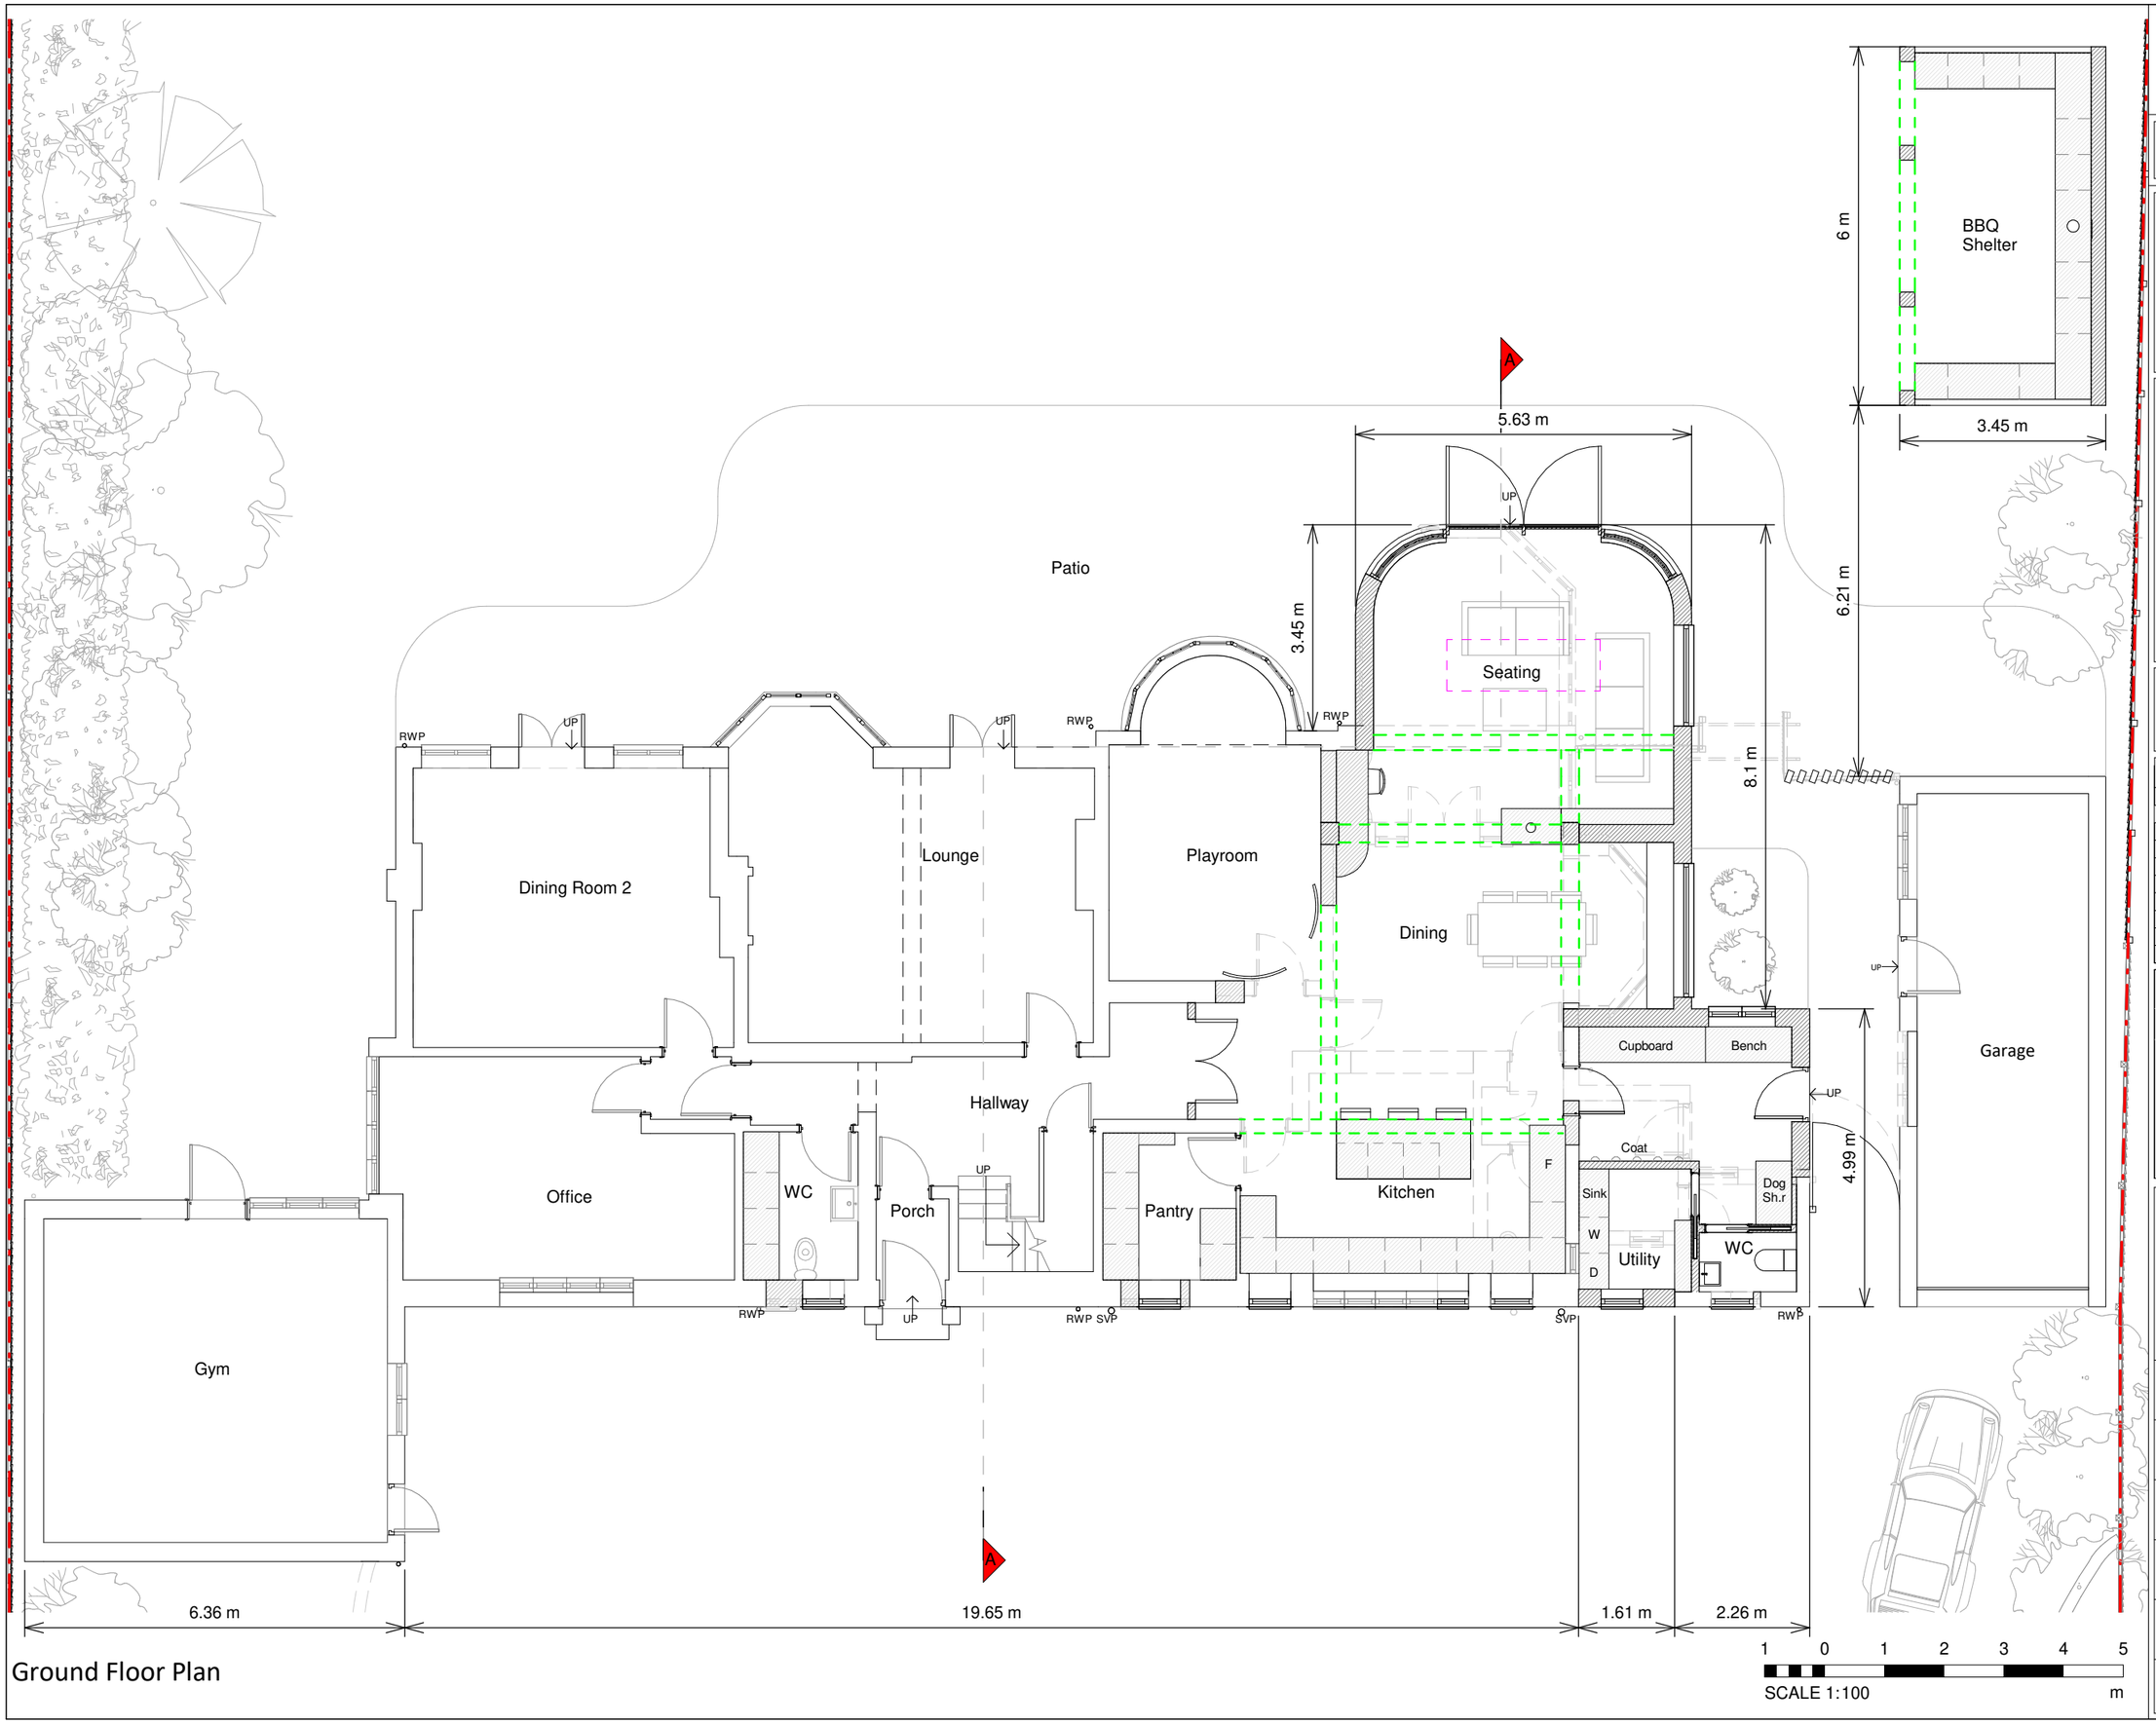

Ground Floor Plan

RESI
Grow your home

CONTACT
www.resi.co.uk
hello@resi.co.uk

Copyright in the design and this drawing is the property of RESI. Reproduction in whole or in part is forbidden without written sanction of RESI. This drawing must be read in conjunction with all other relevant documentation and drawings.

RESI accepts no liability for any expense, loss or damage of whatsoever nature and however arising from any variation which has not been referred to them and their approval obtained.

Print out to actual scale. For planning purposes only. All dimensions to be cross checked on site prior to construction and ordering of products. Any discrepancies to be reported to RESI immediately.

NOTES

Revision

Rev	Notes	Date
A	Planning Issue	22/01/21

KEY

- Proposed walls
- Existing walls
- Existing removed
- Proposed rooflight
- Boundary line
- Proposed beam
- Proposed drainage
- 1.8m Head height
- 1.5m Head height

JOB TITLE
Proposed ground floor rear and side extension, BBQ shelter, facade alterations, insertion of sun tunnels, floor plan redesign, soft landscaping and all associated works at 37 Hazelwood Road

STATUS
Planning Drawings


DRAWING TITLE
Proposed Floor Plan

CLIENT
Lorna Calder

SCALE	DRAWN
1 : 100 at A3	LI

DATE	CHECKED
Jan 2021	AK

DRAWING NO. 58166 - 3100 A

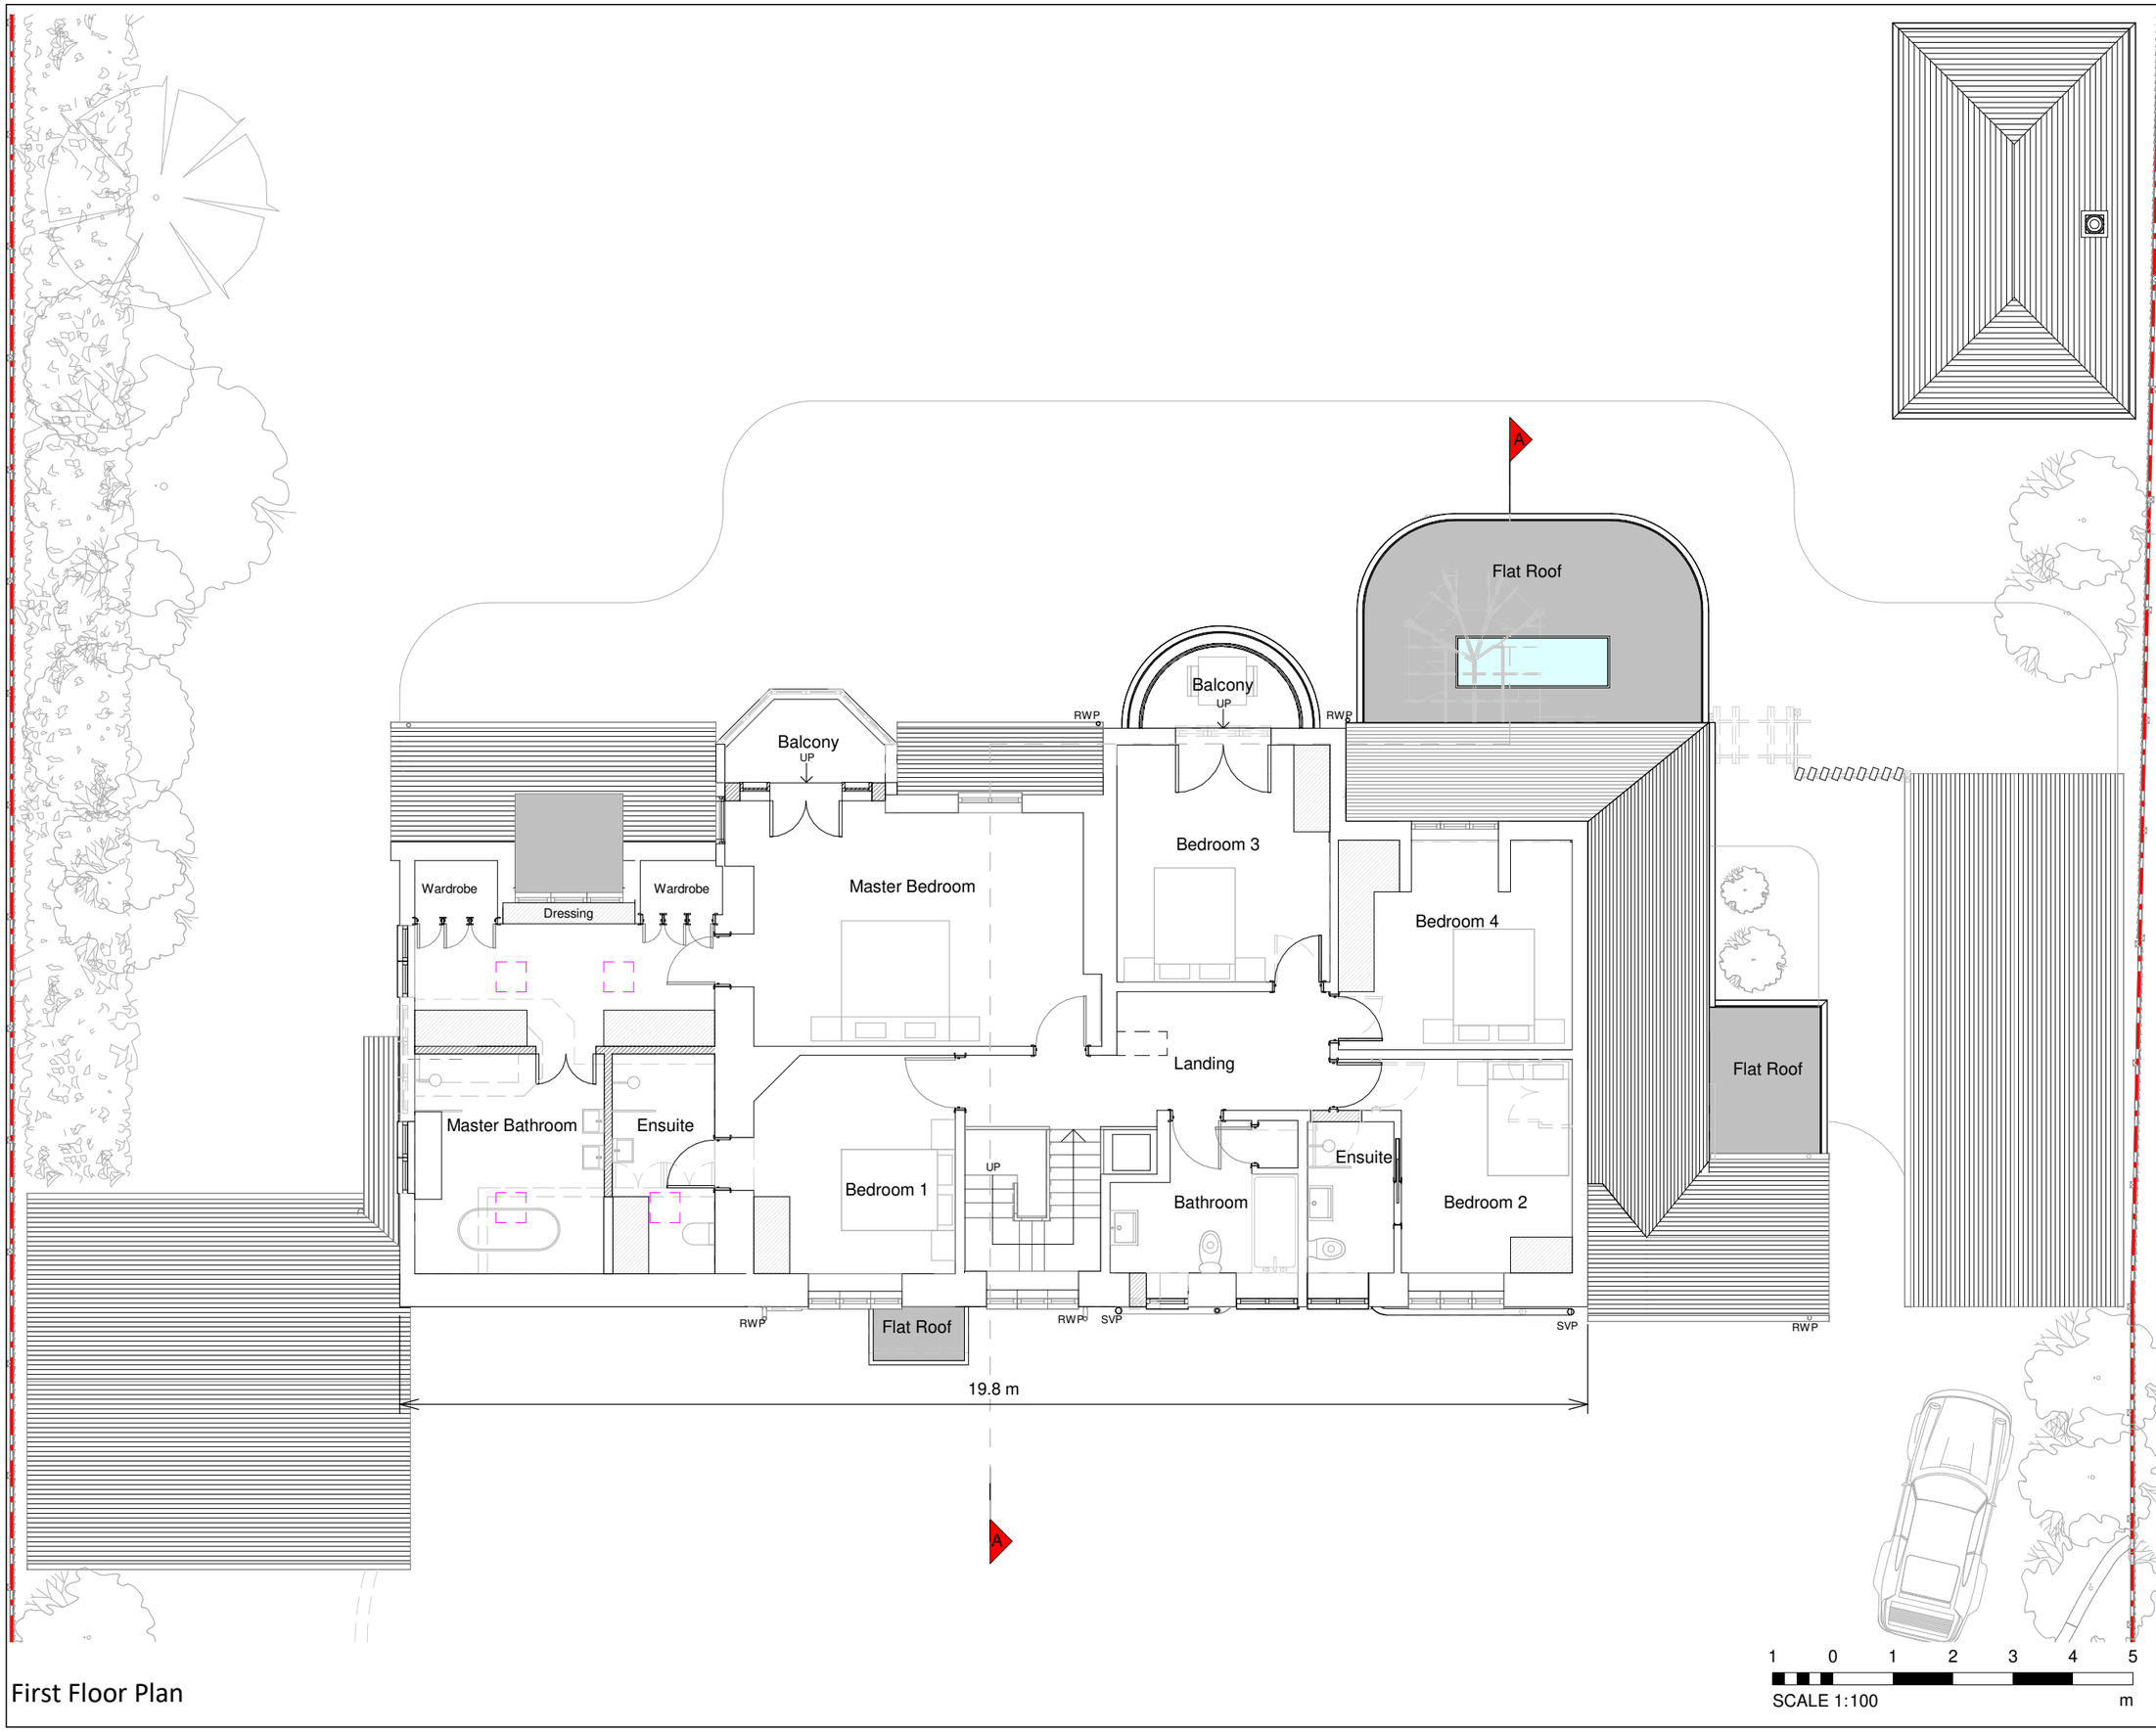

First Floor Plan

1 0 1 2 3 4 5

SCALE 1:100 m

RESI
Grow your home

CONTACT
www.resi.co.uk
hello@resi.co.uk

Copyright in the design and this drawing is the property of RESI. Reproduction in whole or in part is forbidden without written sanction of RESI. This drawing must be read in conjunction with all other relevant documentation and drawings.

RESI accepts no liability for any expense, loss or damage of whatsoever nature and however arising from any variation which has not been referred to them and their approval obtained.

Print out to actual scale. For planning purposes only. All dimensions to be cross checked on site prior to construction and ordering of products. Any discrepancies to be reported to RESI immediately.

NOTES

Revision

Rev	Notes	Date
A	Planning Issue	22/01/21

KEY

- Proposed walls
- Existing walls
- Existing removed
- Proposed rooflight
- Boundary line
- Proposed beam
- Proposed drainage
- 1.8m Head height
- 1.5m Head height

JOB TITLE
Proposed ground floor rear and side extension, BBQ shelter, facade alterations, insertion of sun tunnels, floor plan redesign, soft landscaping and all associated works at 37 Hazelwood Road


STATUS
Planning Drawings

DRAWING TITLE
Proposed Floor Plan

CLIENT
Lorna Calder

SCALE	DRAWN
1 : 100 at A3	LI
DATE	**CHECKED**
Jan 2021	AK

DRAWING NO. 58166 - 3101 A

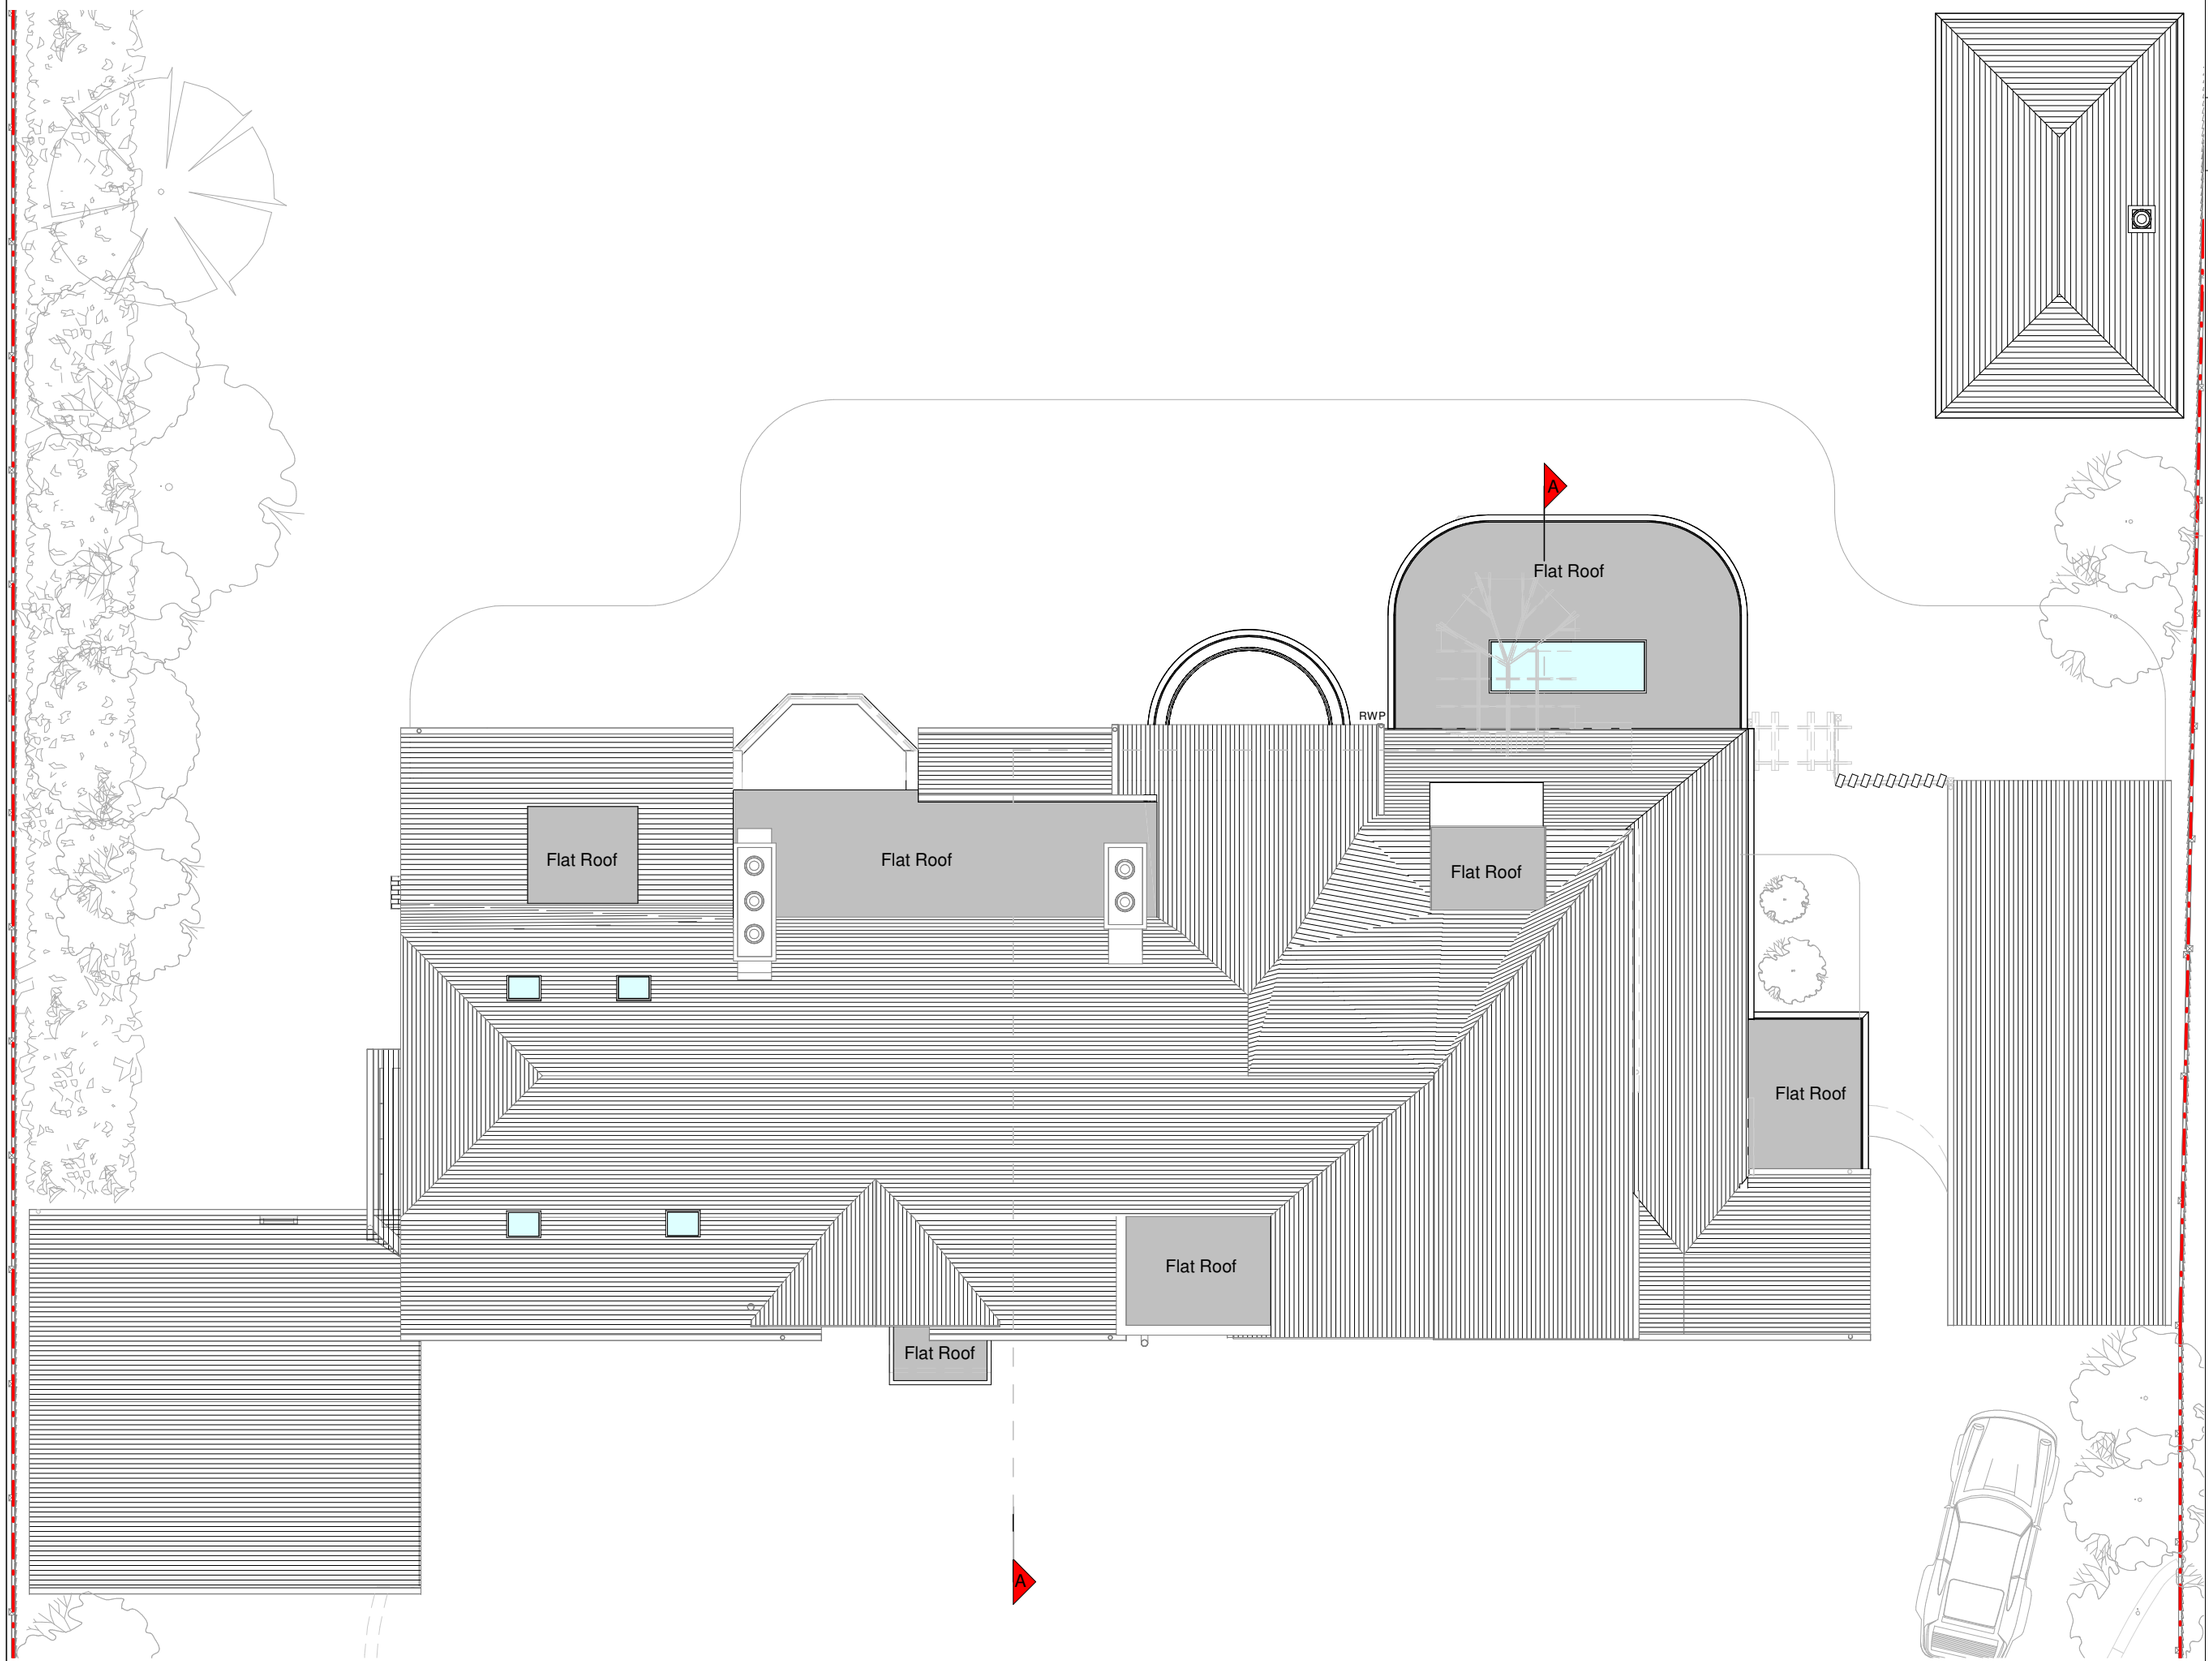

Roof Plan

1 0 1 2 3 4 5

SCALE 1:100 m

RESI
Grow your home

CONTACT
www.resi.co.uk
hello@resi.co.uk

Copyright in the design and this drawing is the property of RESI. Reproduction in whole or in part is forbidden without written sanction of RESI. This drawing must be read in conjunction with all other relevant documentation and drawings.

RESI accepts no liability for any expense, loss or damage of whatsoever nature and however arising from any variation which has not been referred to them and their approval obtained.

Print out to actual scale. For planning purposes only. All dimensions to be cross checked on site prior to construction and ordering of products. Any discrepancies to be reported to RESI immediately.

NOTES

Revision

Rev	Notes	Date
A	Planning Issue	22/01/21

KEY

- Proposed walls
- Existing walls
- Existing removed
- Proposed rooflight
- Boundary line
- Proposed beam
- Proposed drainage
- 1.8m Head height
- 1.5m Head height

JOB TITLE
Proposed ground floor rear and side extension, BBQ shelter, facade alterations, insertion of sun tunnels, floor plan redesign, soft landscaping and all associated works at 37 Hazelwood Road

STATUS
Planning Drawings

DRAWING TITLE
Proposed Roof Plan


CLIENT
Lorna Calder

SCALE	DRAWN
1 : 100 at A3	LI
DATE	**CHECKED**
Jan 2021	AK

DRAWING NO. 58166 - 3102 A



Front Elevation

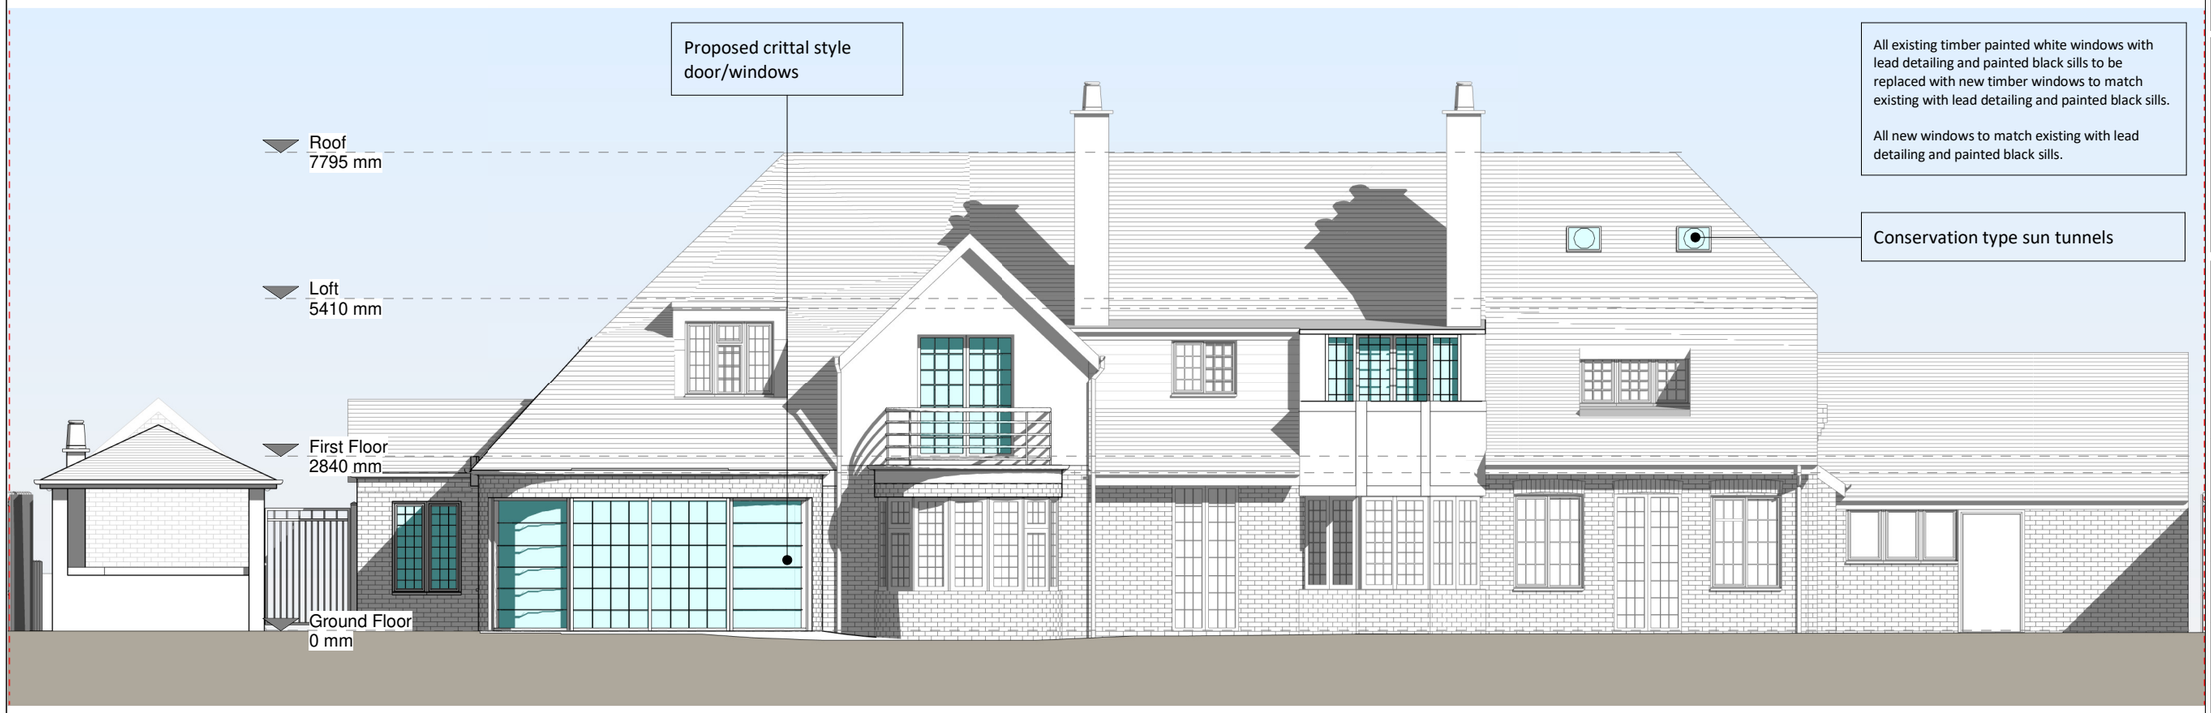

Rear Elevation

1 0 1 2 3 4 5
SCALE 1:100 m

RESI
Grow your home

CONTACT
www.resi.co.uk
hello@resi.co.uk

Copyright in the design and this drawing is the property of RESI. Reproduction in whole or in part is forbidden without written sanction of RESI. This drawing must be read in conjunction with all other relevant documentation and drawings.

RESI accepts no liability for any expense, loss or damage of whatsoever nature and however arising from any variation which has not been referred to them and their approval obtained.

Print out to actual scale. For planning purposes only. All dimensions to be cross checked on site prior to construction and ordering of products. Any discrepancies to be reported to RESI immediately.

NOTES

Proposed Materials:

Brickwork/Walls - Red brick and white painted render to match existing

Pitched Roof (BBQ Shelter): Clay tiles to match existing

Flat Roof - Fibreglass

Windows - White painted timber double glazed windows with lead detailing and painted black cils to match existing, conservation type sun tunnels

Doors - Grey/black crittall style double doors

RWP/Gutter/Fascia - Cast-iron style finish gutter and downpipes to match existing

Revision

Rev	Notes	Date
A	Planning Issue	22/01/21

KEY

Boundary line
Level line
Neighbouring context

JOB TITLE
Proposed ground floor rear and side extension, BBQ shelter, facade alterations, insertion of sun tunnels, floor plan redesign, soft landscaping and all associated works at 37 Hazelwood Road


STATUS
Planning Drawings

DRAWING TITLE
Proposed Elevations


CLIENT
Lorna Calder

SCALE	DRAWN
1 : 100 at A3	LI
DATE	**CHECKED**
Jan 2021	AK

DRAWING NO. 58166 - 3200 A

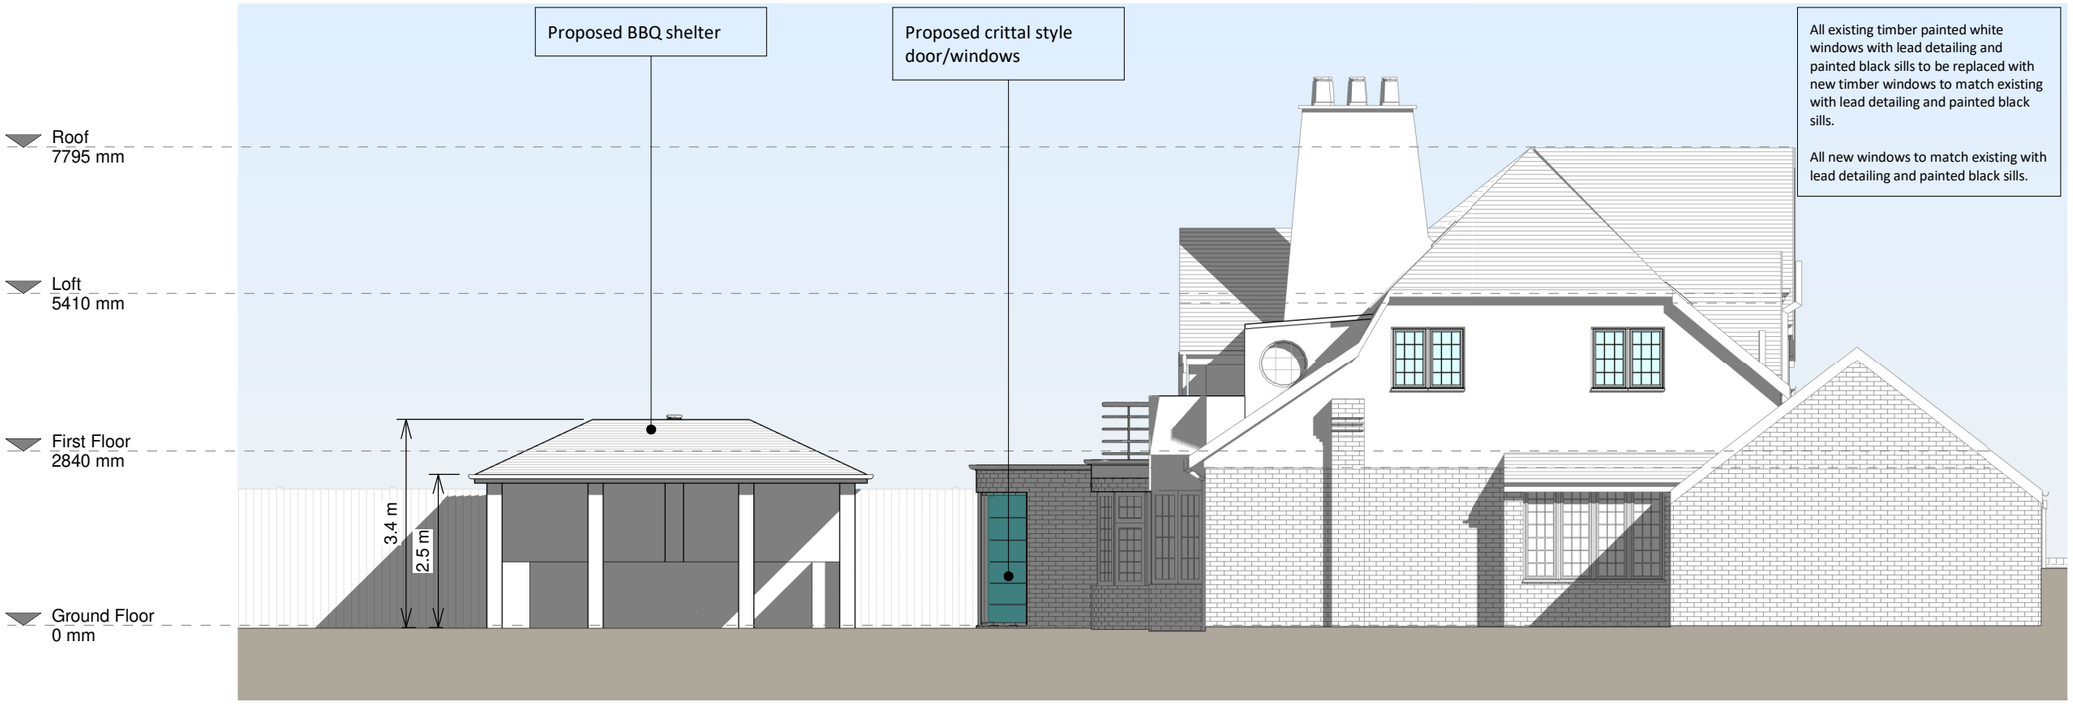

Left Side Elevation

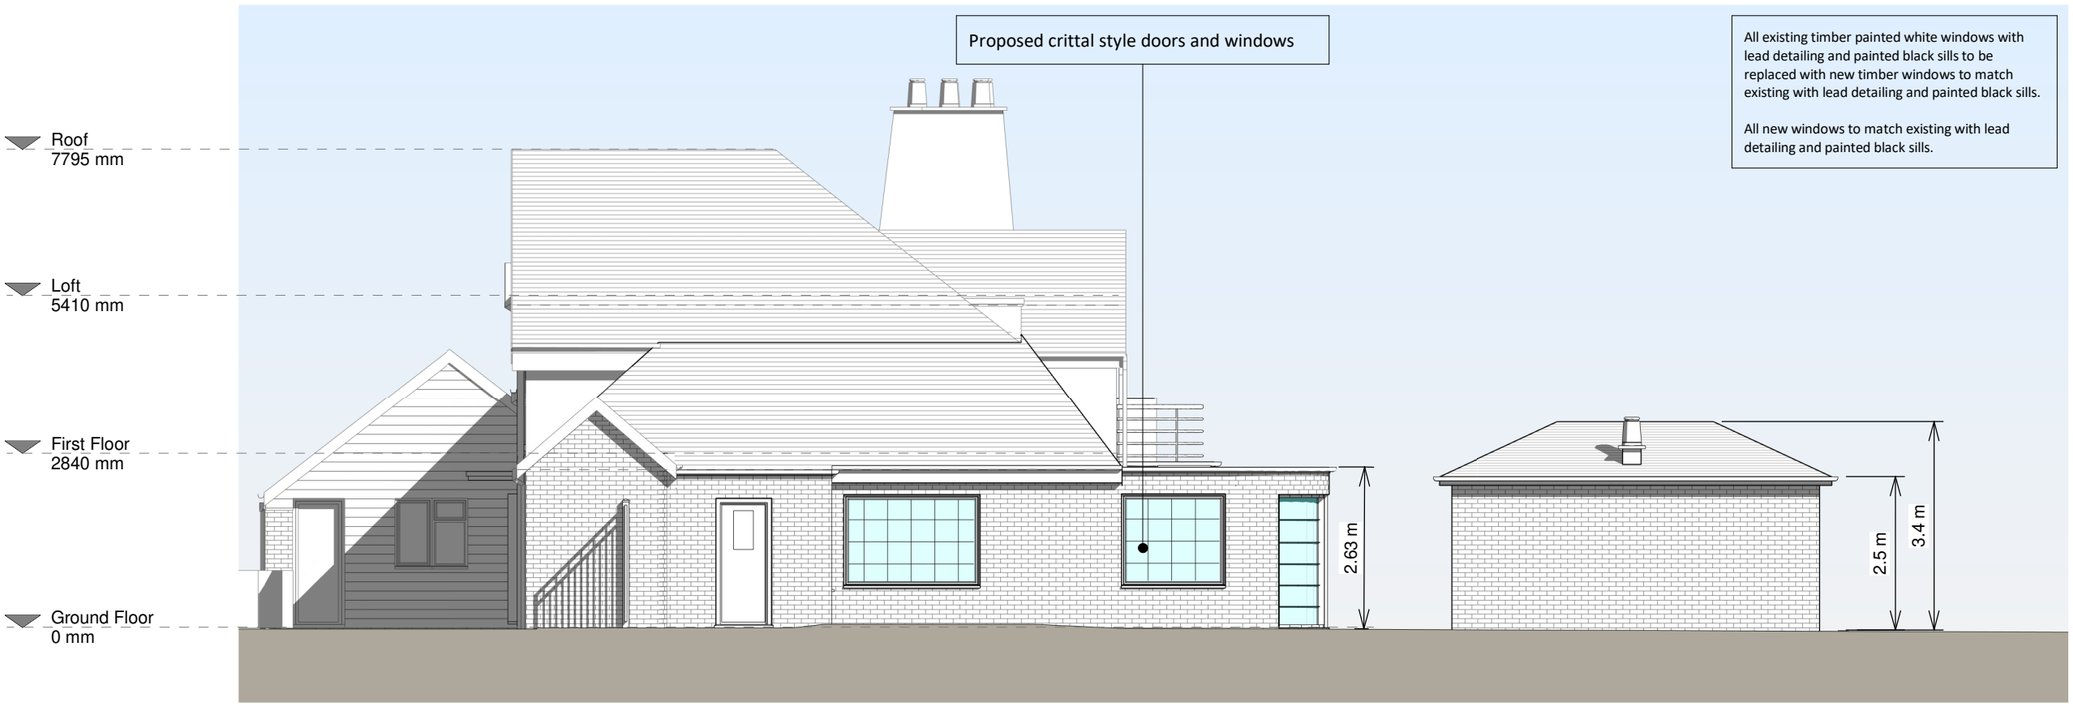

Right Side Elevation

1 0 1 2 3 4 5
SCALE 1:100 m

RESI
Grow your home

CONTACT
www.resi.co.uk
hello@resi.co.uk

Copyright in the design and this drawing is the property of RESI. Reproduction in whole or in part is forbidden without written sanction of RESI. This drawing must be read in conjunction with all other relevant documentation and drawings.

RESI accepts no liability for any expense, loss or damage of whatsoever nature and however arising from any variation which has not been referred to them and their approval obtained.

Print out to actual scale. For planning purposes only. All dimensions to be cross checked on site prior to construction and ordering of products. Any discrepancies to be reported to RESI immediately.

NOTES

Proposed Materials:

Brickwork/Walls - Red brick and white painted render to match existing

Pitched Roof (BBQ Shelter): Clay tiles to match existing

Flat Roof - Fibreglass

Windows - White painted timber double glazed windows with lead detailing and painted black cils to match existing, conservation type sun tunnels

Doors - Grey/black crittall style double doors

RWP/Gutter/Fascia - Cast-iron style finish gutter and downpipes to match existing

Revision

Rev	Notes	Date
A	Planning Issue	22/01/21

KEY

Boundary line
Level line
Neighbouring context

JOB TITLE
Proposed ground floor rear and side extension, BBQ shelter, facade alterations, insertion of sun tunnels, floor plan redesign, soft landscaping and all associated works at 37 Hazelwood Road


STATUS
Planning Drawings

DRAWING TITLE
Proposed Elevations

CLIENT
Lorna Calder

SCALE	DRAWN
1 : 100 at A3	LI
DATE	**CHECKED**
Jan 2021	AK

DRAWING NO. 58166 - 3201 A

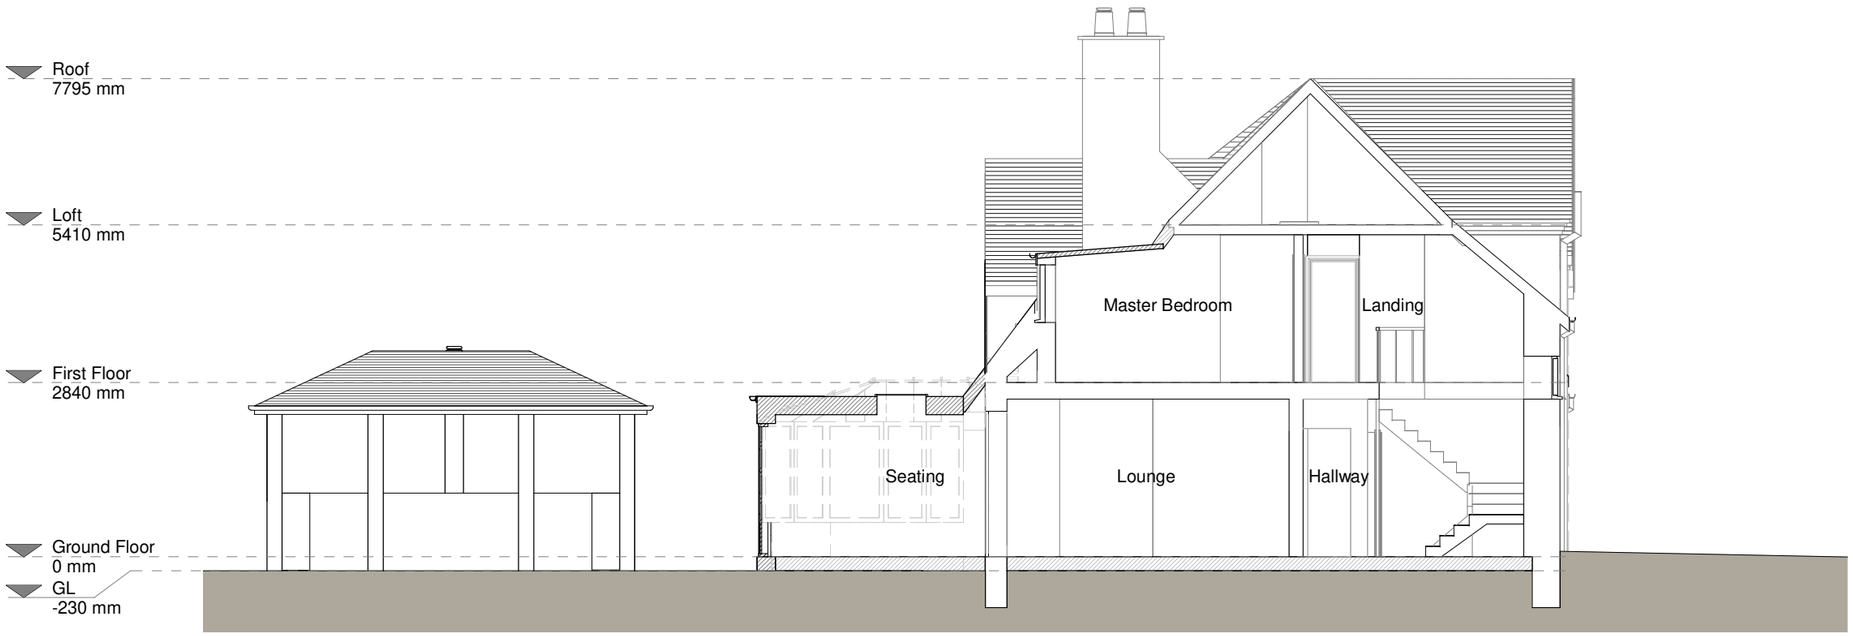

Section A - A

1 0 1 2 3 4 5

SCALE 1:100 m

RESI
Grow your home

CONTACT
www.resi.co.uk
hello@resi.co.uk

Copyright in the design and this drawing is the property of RESI. Reproduction in whole or in part is forbidden without written sanction of RESI. This drawing must be read in conjunction with all other relevant documentation and drawings.

RESI accepts no liability for any expense, loss or damage of whatsoever nature and however arising from any variation which has not been referred to them and their approval obtained.

Print out to actual scale. For planning purposes only. All dimensions to be cross checked on site prior to construction and ordering of products. Any discrepancies to be reported to RESI immediately.

NOTES

Revision

Rev	Notes	Date
A	Planning Issue	22/01/21

KEY

- Proposed walls
- Existing walls
- Existing removed
- 1.5m Head height
- Boundary line
- Level line
- Proposed drainage
- 1.8m Head height

JOB TITLE
Proposed ground floor rear and side extension, BBQ shelter, facade alterations, insertion of sun tunnels, floor plan redesign, soft landscaping and all associated works at 37 Hazelwood Road

STATUS
Planning Drawings

DRAWING TITLE
Proposed Section

CLIENT
Lorna Calder

SCALE	DRAWN
1 : 100 at A3	LI
DATE	**CHECKED**
Jan 2021	AK

DRAWING NO. 58166 - 3300 A