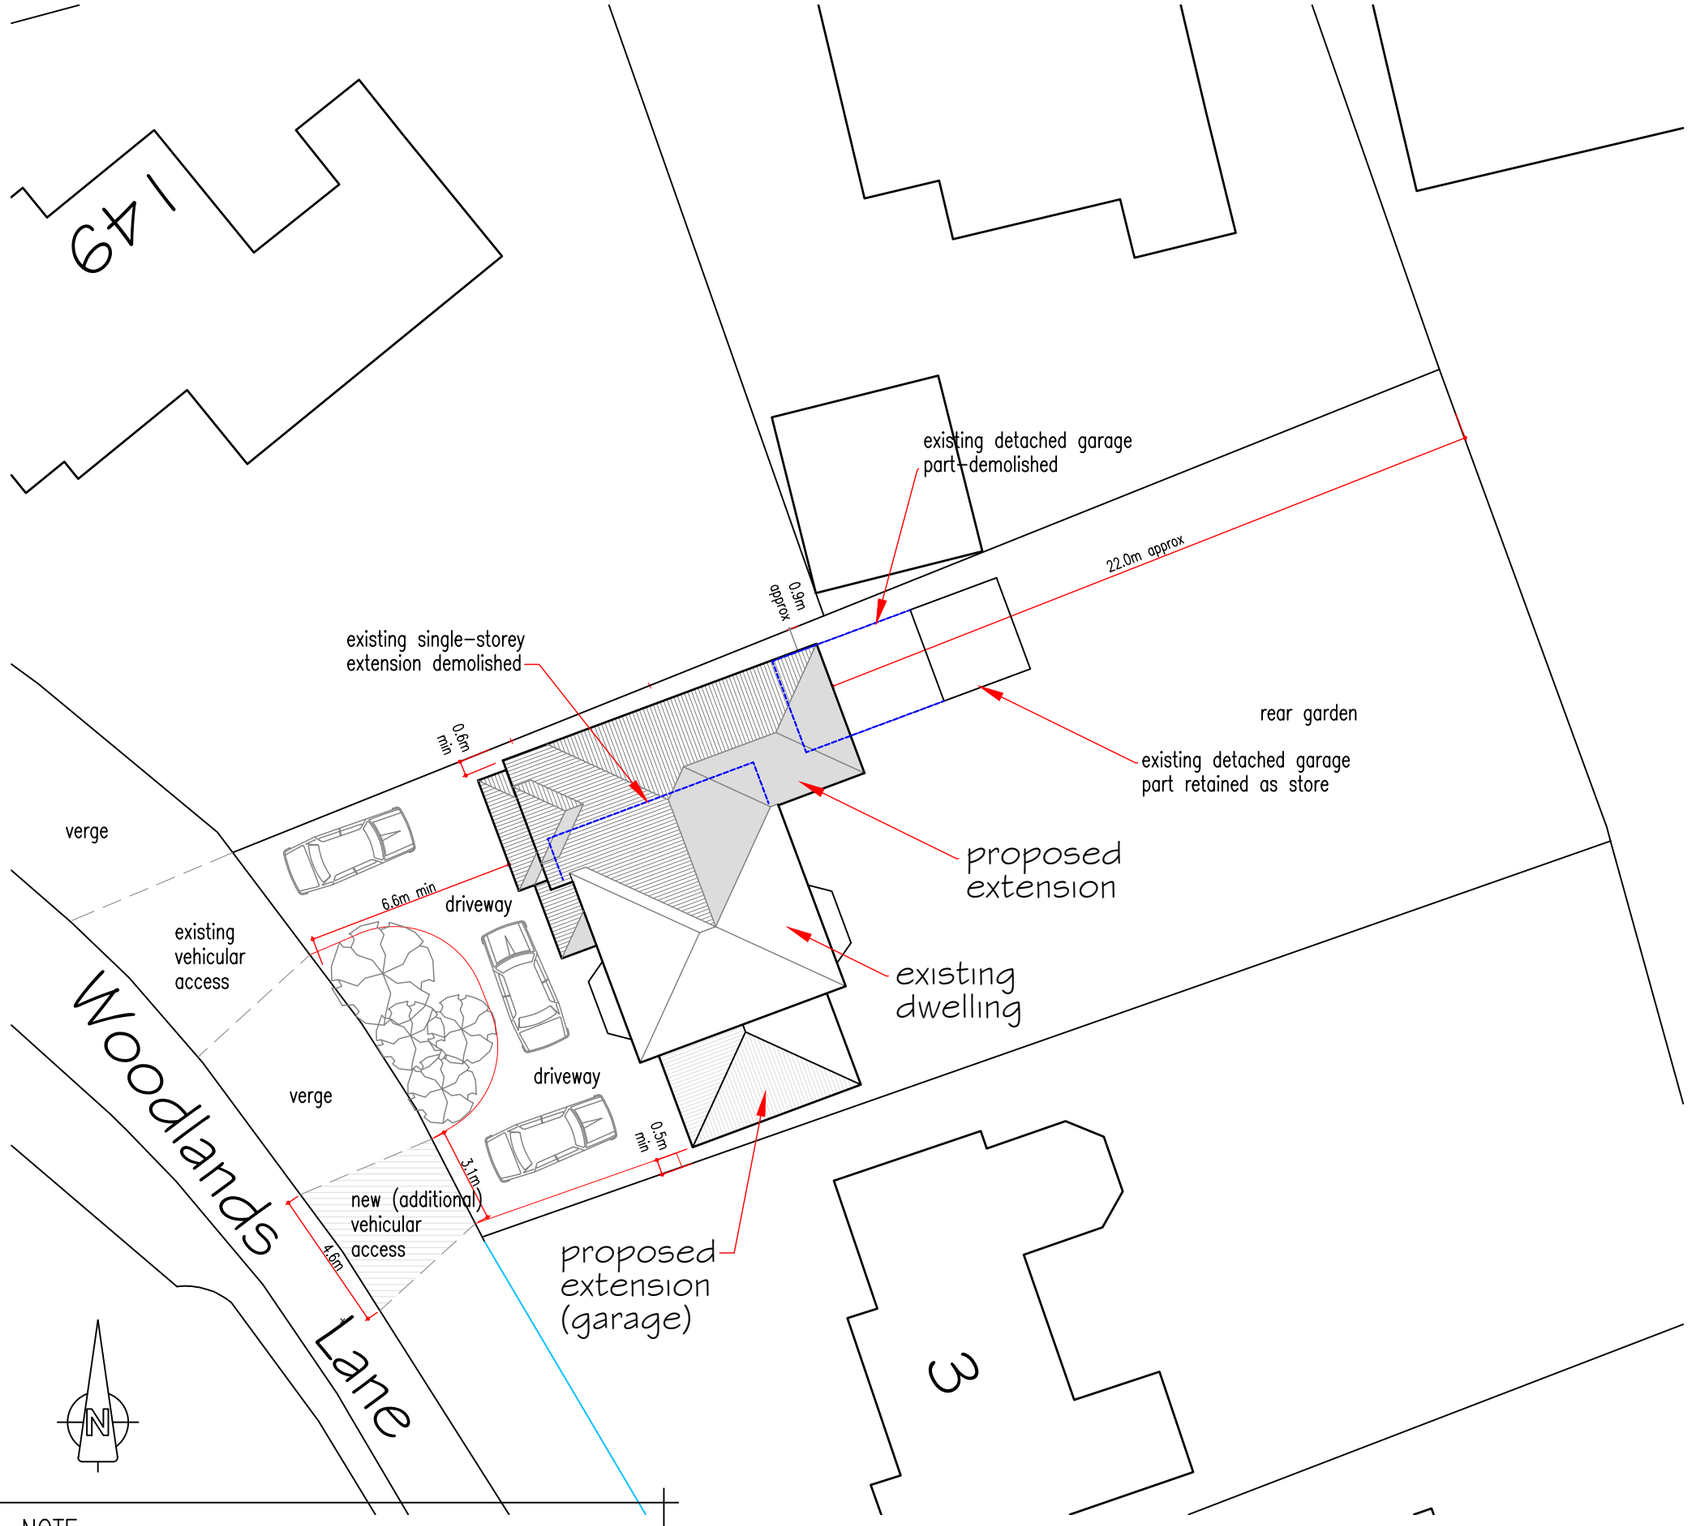


NOTE.
THIS DRAWING SUPERSEDES DRAWING No. 19050.03A

0 2 4 6 8 10
Scale in Metres

Project
PROPOSED EXTENSIONS & ALTERATIONS
TO DWELLING

Site
1 WOODLANDS LANE
QUARNDON DERBYSHIRE DE22 5JU

Client
MR & MRS T. MARSHALL

Title
BLOCK PLAN ON SITE (AMENDED)

Project number	19050
Date	Dec. 2020
Drawing No.	19050.03B
Scale	1 : 200
Plot Size	A3

Mark Blood
Building Design
Architectural Services

Manor Farm House
London Road
Shardlow Derbyshire

Phone 01332 794912
e-mail design@markblood.co.uk

Web : www.markblood.co.uk