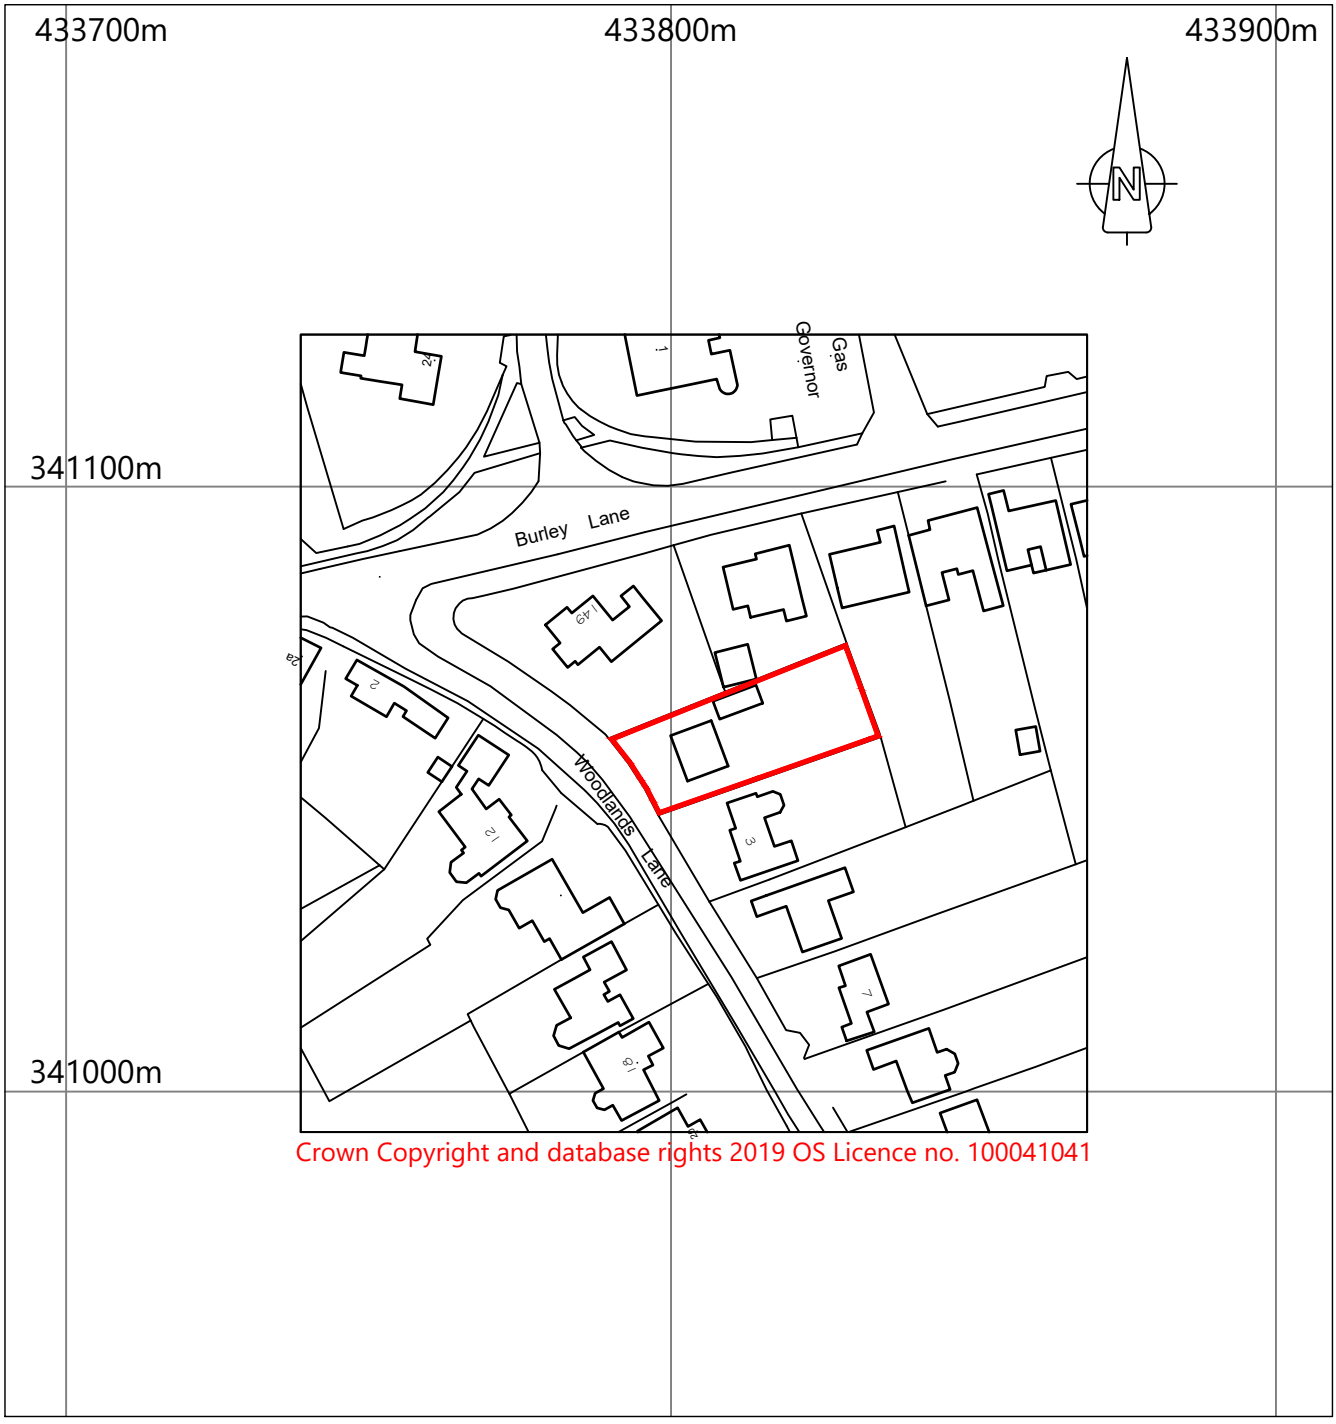


Crown Copyright and database rights 2019 OS Licence no. 100041041

PROPOSED EXTENSIONS & ALTERATIONS TO DWELLING

AT 1 WOODLANDS LANE QUARNDON DERBYSHIRE DE22 5JU

Location Plan

Scale 1:1250 at A4

Mark Blood
Building Design
Architectural Services