
Notes:

1. ALL DIMENSIONS ARE IN MILLIMETRES.

2. THIS DRAWING TO BE READ IN CONJUNCTION WITH THE ARCHITECTS / ENGINEERS DRAWINGS.

KEY:

SITE BOUNDARY

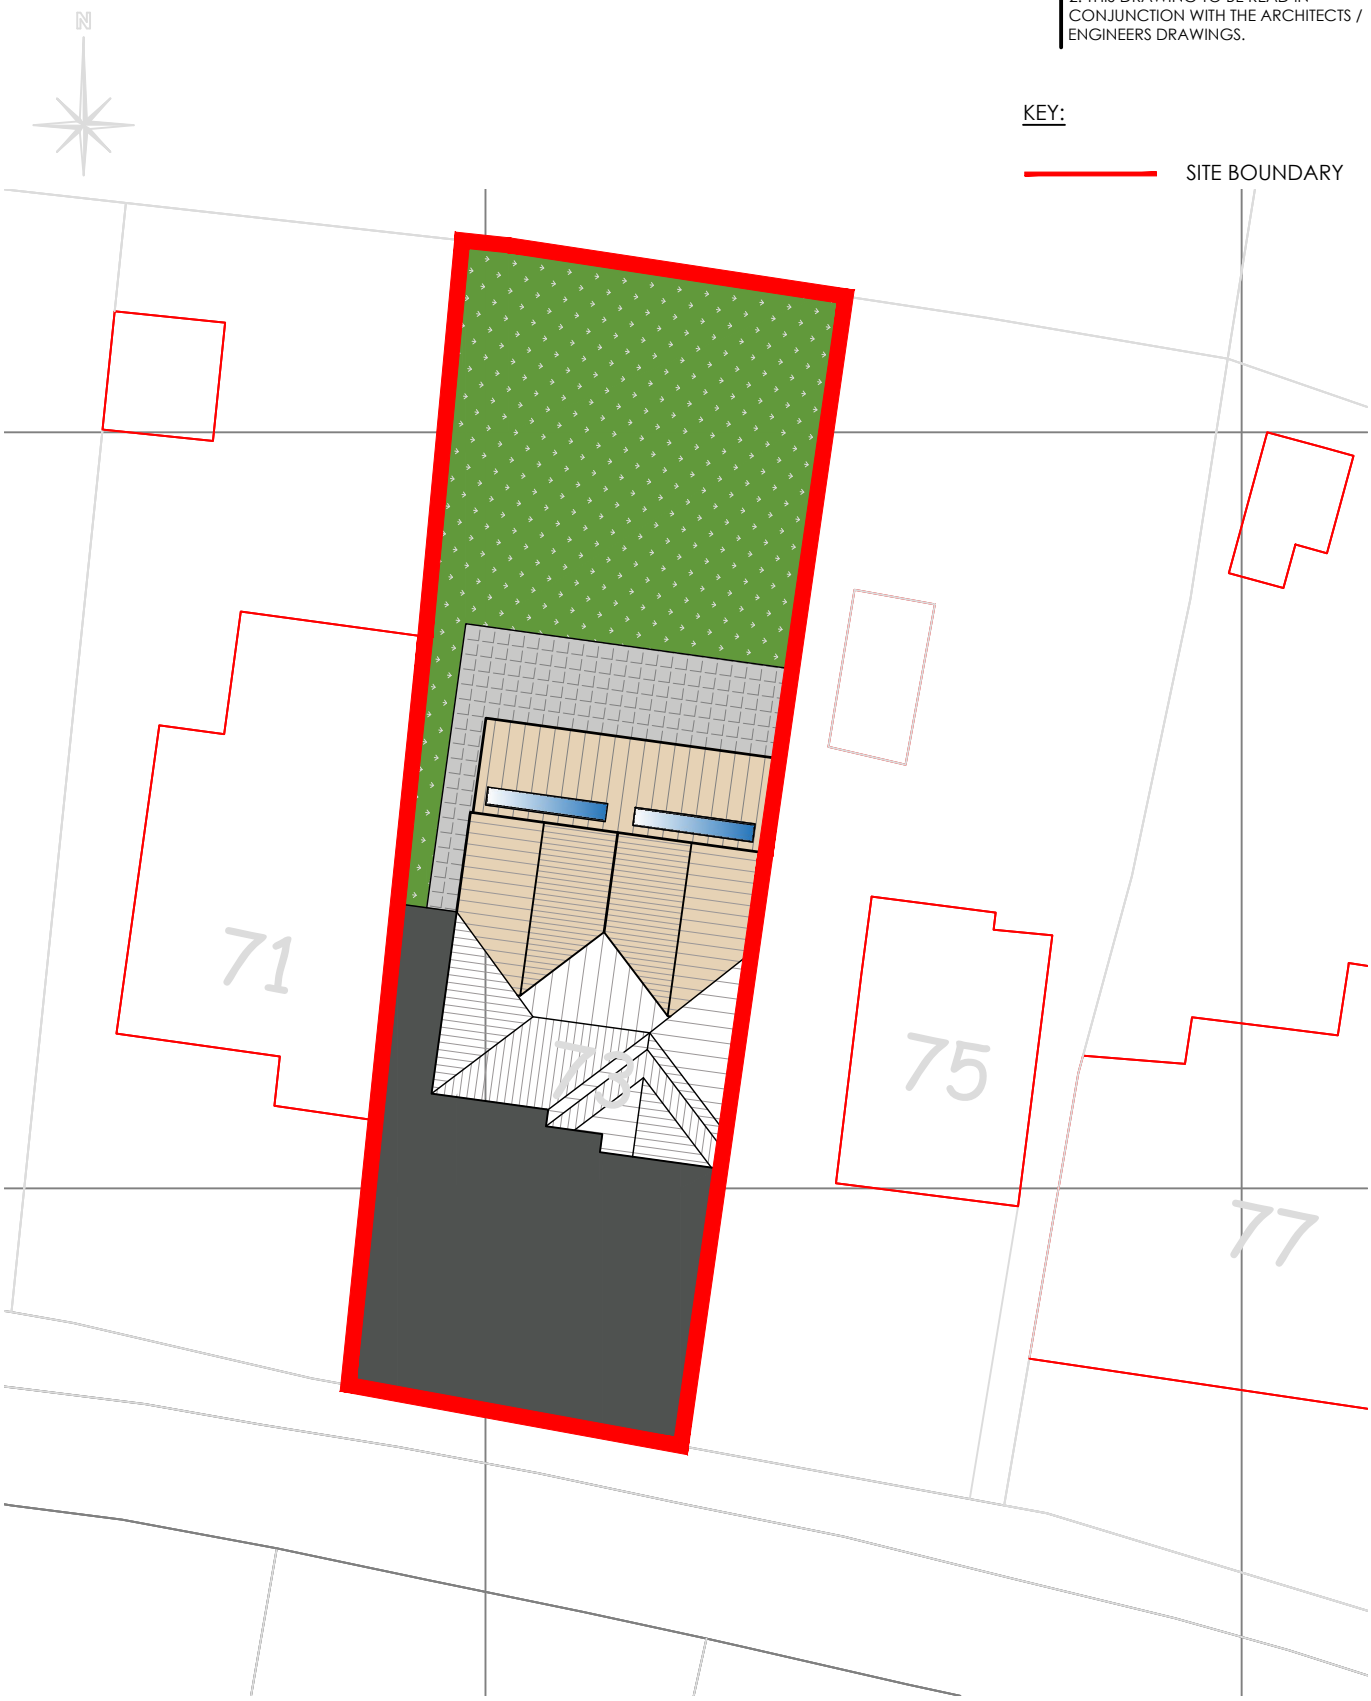

BLOCK PLAN

(SCALE: 1:250)

Rev.	Revision Description	Drn	Date

FOR GUIDANCE ONLY

Client: CRAIG WYNNE - 73 DREBY ROAD, LOWER KILBURN, DE56 0NH

Suitability: PLANNING

Drawing No: WYNNE-IDS-1001-DR-A-00-10-006

Revision: /

Drawing Type: AUTOCAD

Index No.: IDS-2021-1001

Title: GENERAL ARRANGEMENT
BLOCK PLAN - SHOWING PARKING

Scales:	Date:	Drawn by:	Checked by:
1:250 @A4	JAN 2021	SPW	

IDEAL DESIGN SOLUTIONS

Tel: 01889 568573
e-mail: enquiries@idsdesigns.co.uk

Drawing Design & Copyright of:
Ideal Design Solutions.