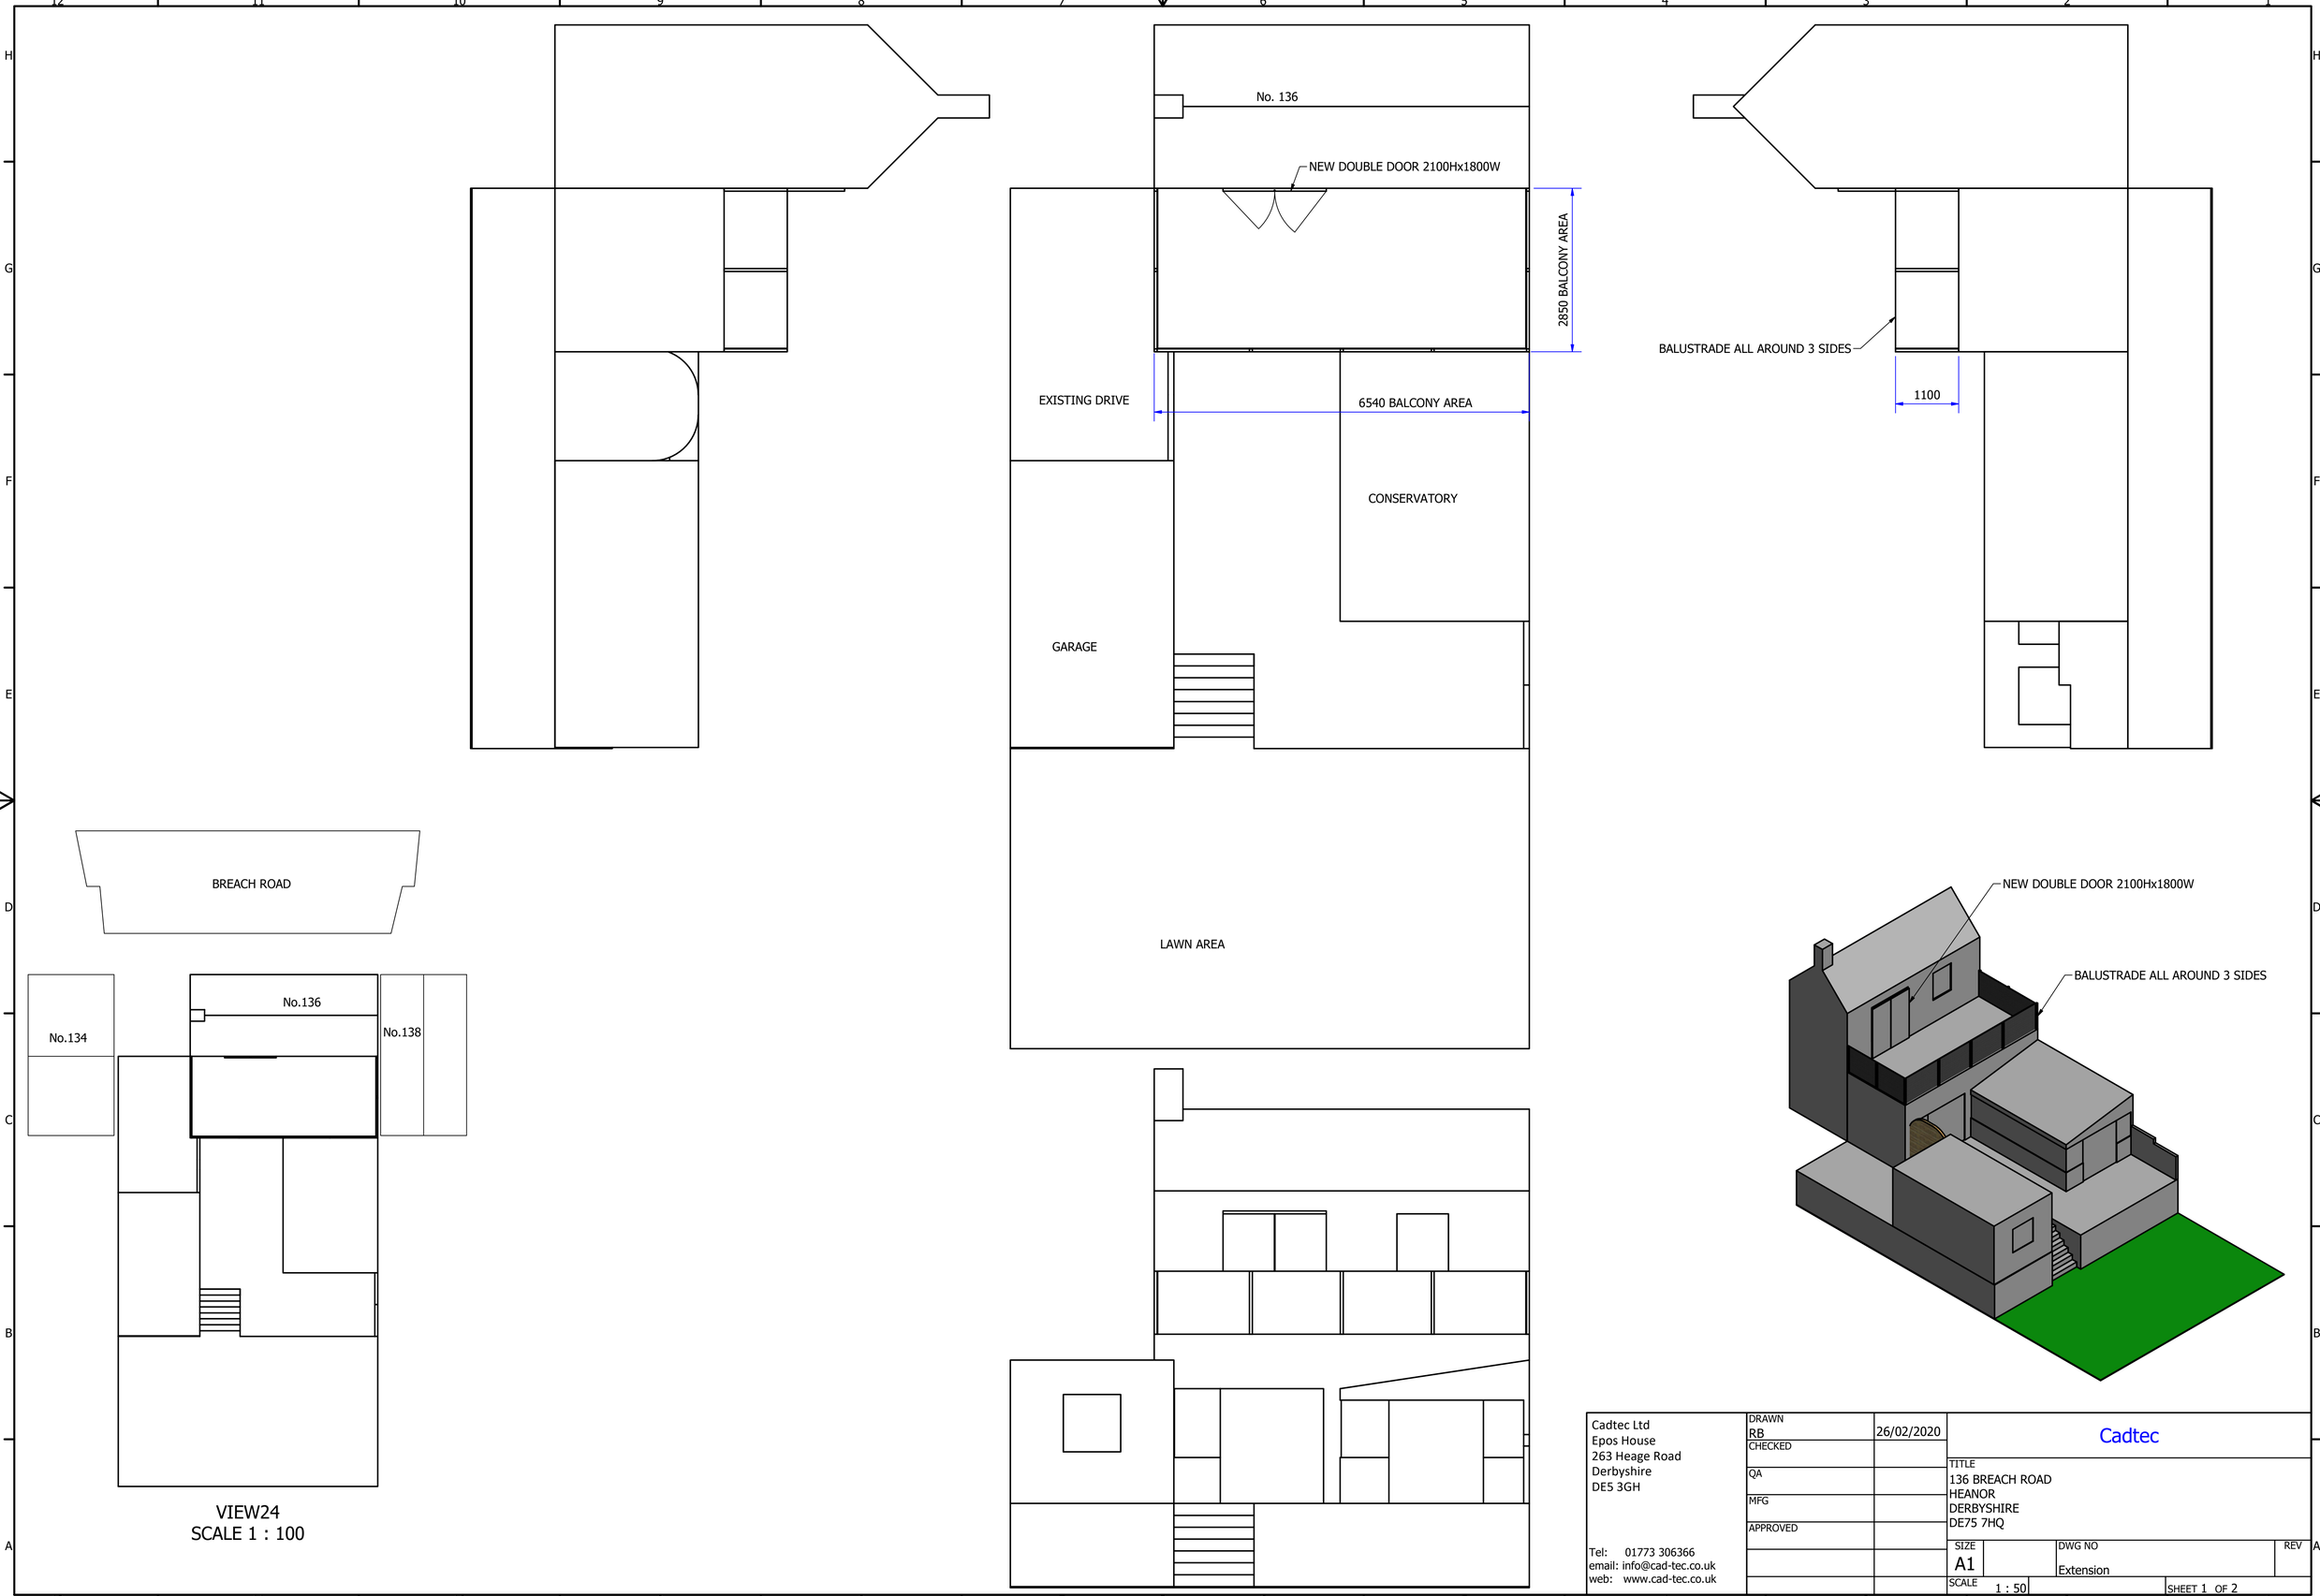


Cadtec Ltd
Epos House
263 Heage Road
Derbyshire
DE5 3GH

Tel: 01773 306366
email: info@cad-tec.co.uk
web: www.cad-tec.co.uk


DRAWN	RB	26/02/2020
CHECKED		
QA		
MFG		
APPROVED		

Cadtec


TITLE
136 BREACH ROAD
HEANOR
DERBYSHIRE
DE75 7HQ

SIZE		DWG NO	REV
A1		Extension	

SCALE 1 : 50 SHEET 1 OF 2

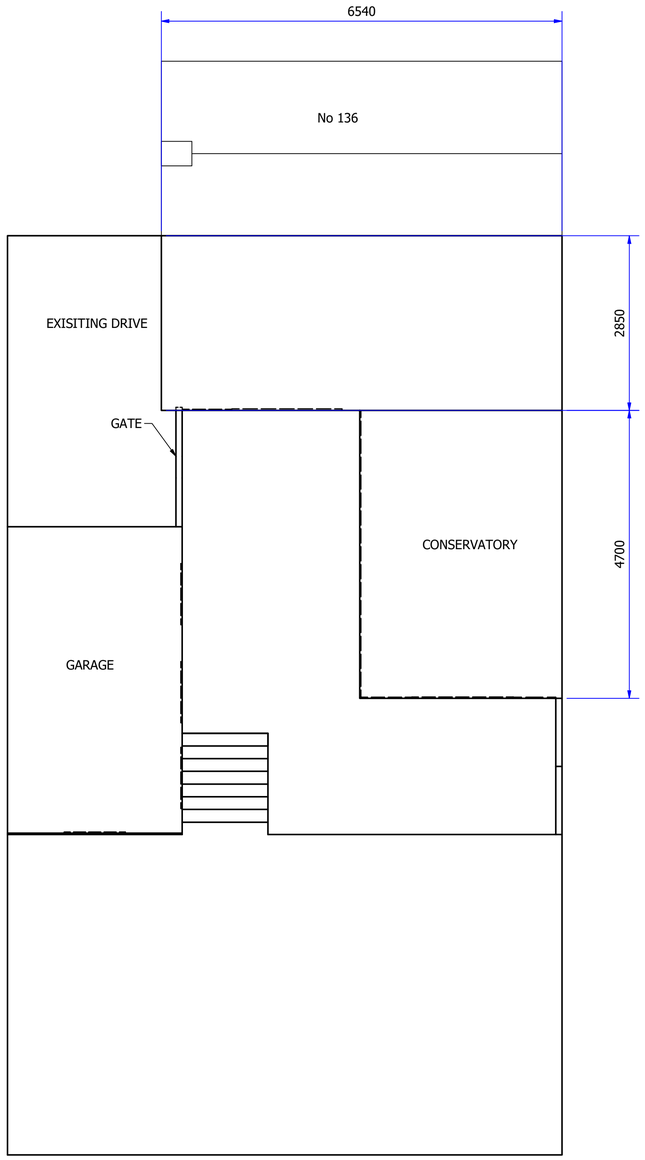

EXISTING SITE PLAN
SCALE 1 : 50

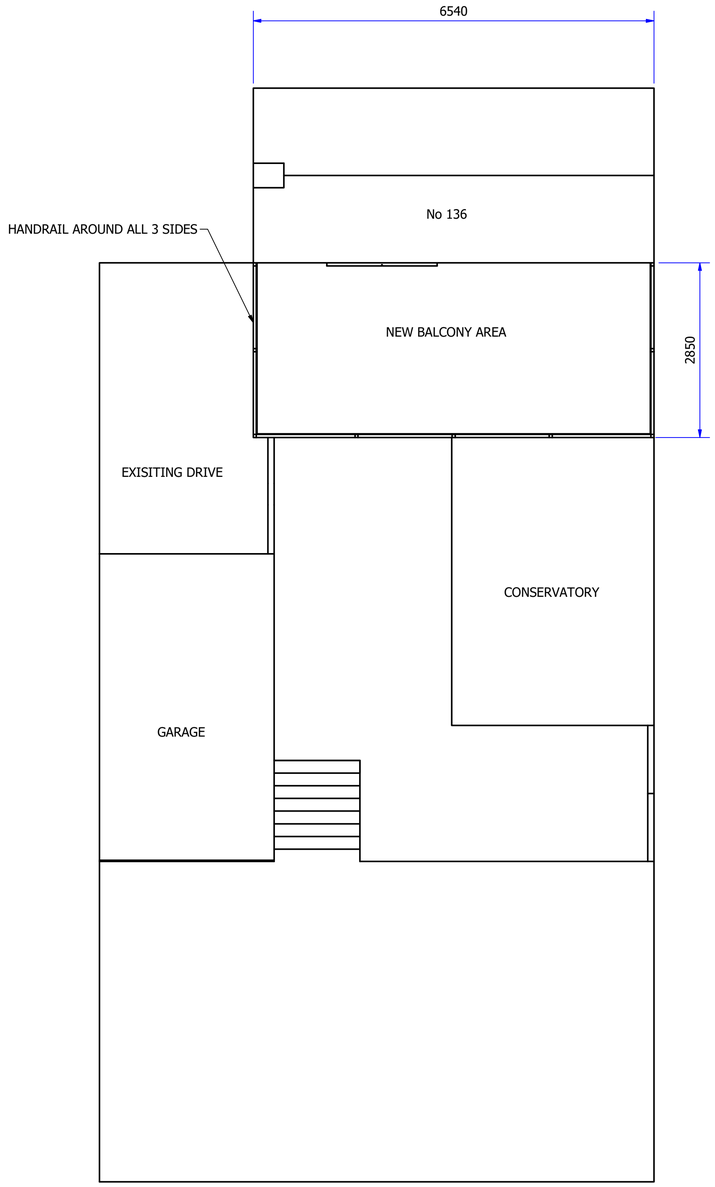

SITE PLAN WITH BALCONY
SCALE 1 : 50

Cadtec Ltd
Epos House
263 Heage Road
Derbyshire
DE5 3GH

Tel: 01773 306366
email: info@cad-tec.co.uk
web: www.cad-tec.co.uk

DRAWN	RB	26/02/2020
CHECKED		
QA		
MFG		
APPROVED		

Cadtec

TITLE
136 BREACH ROAD
HEANOR
DERBYSHIRE
DE75 7HQ

SIZE	DWG NO	REV
A1	Extension 01	

SCALE 1 : 50 SHEET 2 OF 2