
THIS DRAWING IS THE PROPERTY OF TDR DESIGN SERVICES LIMITED. COPYRIGHT IS RESERVED AND IS ISSUED ON THE CONDITION THAT IT IS NOT COPIED, REPRODUCED OR DISCLOSED, EITHER WHOLLY OR IN PART WITHOUT WRITTEN PERMISSION FROM TDR DESIGN SERVICES.

DO NOT SCALE OFF THIS DRAWING. ALL DIMENSIONS AND SETTING-OUT TO BE VERIFIED ON SITE BY THE CONTRACTOR. IF IN DOUBT, CONTACT THE ORIGINATOR FOR CLARIFICATION.


ALL WORK TO BE CARRIED OUT IN ACCORDANCE WITH CURRENT BS/EN STANDARDS AND CODES OF PRACTICE.

DRAWING NOTES

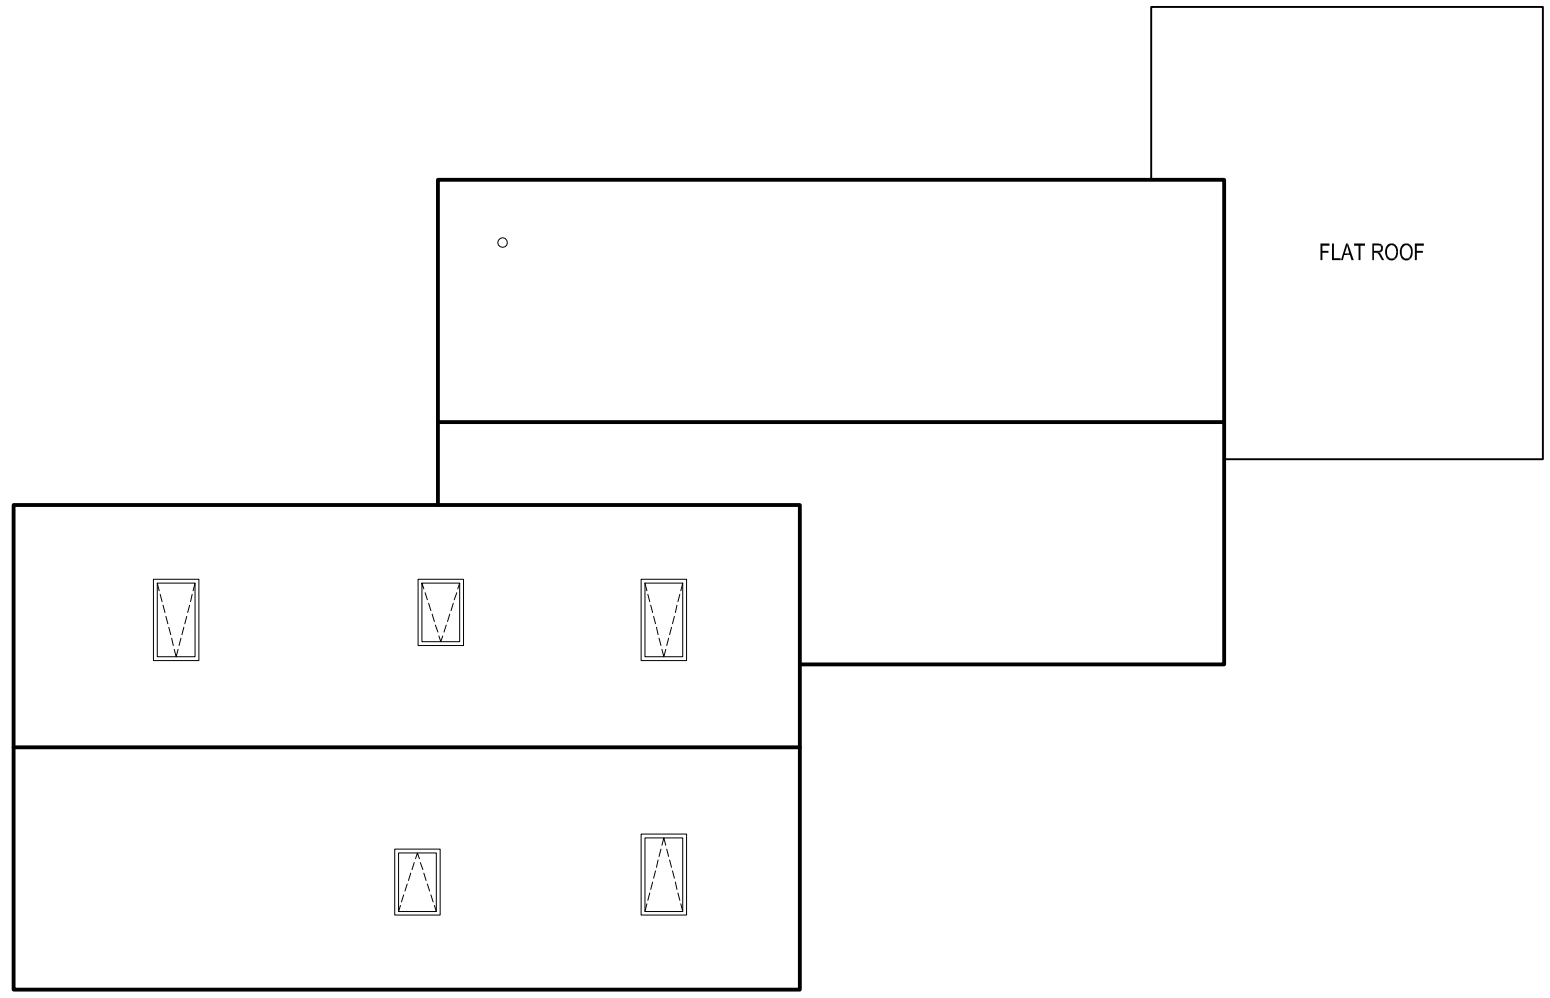

PLOT A & PLOT B
PROPOSED ROOF PLAN

SCALE 1:100 @A3

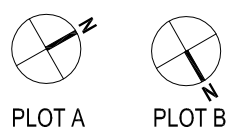

PLOT A PLOT B

REVISION	DATE	DESCRIPTION	DRAWN	CHECKED
001	04/01/21	Initial drawing issue.	SP	GP

DRAWING STATUS
RESERVED MATTERS APPLICATION

TDR DESIGN SERVICES
THE OLD COTTAGE, MAIN STREET, NEWTON, DERBYSHIRE DE55 5LD
T: 01629 372 812
M: 07970 422 055
E: info@tdr-designservices.com
W: www.tdr-designservices.com

CLIENT
HWB2 Ltd.

PROJECT TITLE
Proposed Residential Scheme
Lady Lea Road, Horsley Woodhouse

DRAWING TITLE
Proposed Roof Plan
Plot A & Plot B

PROJECT NUMBER	DRAWING NUMBER	REVISION
20923-01	02-103	001

SCALE	DRAWN BY	CHECKED BY	DATE
1:100 @A3	SP	GP	04/01/21

COPYRIGHT © TDR DESIGN SERVICES LIMITED 2021. ALL RIGHTS RESERVED.