
15 Gorsey Close - Side Extension

AVA/2021/0080

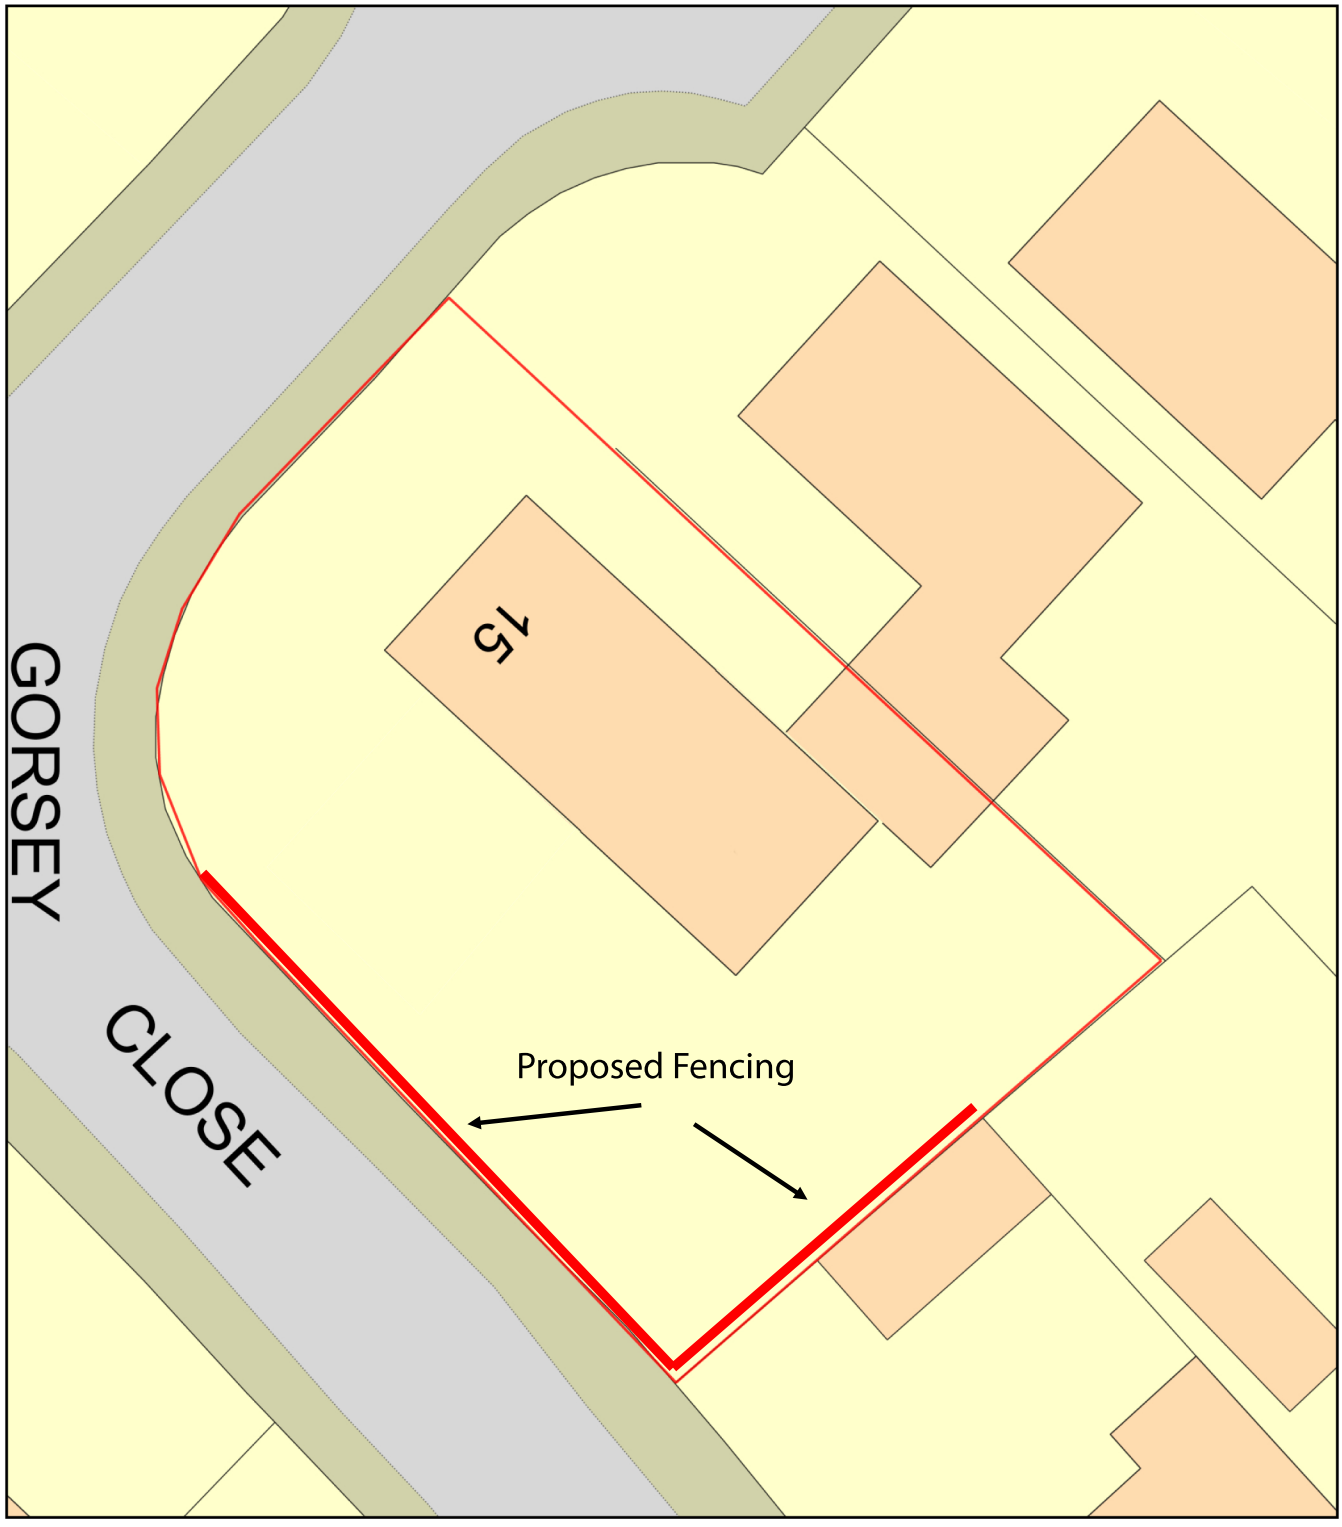

0 10
Metres

N

ReQuestaPlan

Plan Produced for: Carl Owen

Date Produced: 19 Jan 2021

Plan Reference Number: TQRQM21019120655736

Scale: 1:200 @ A4

© Crown copyright and database rights 2019 OS 100042766