Rev:	Description:	Date:
A	Red line amended	25.01.21

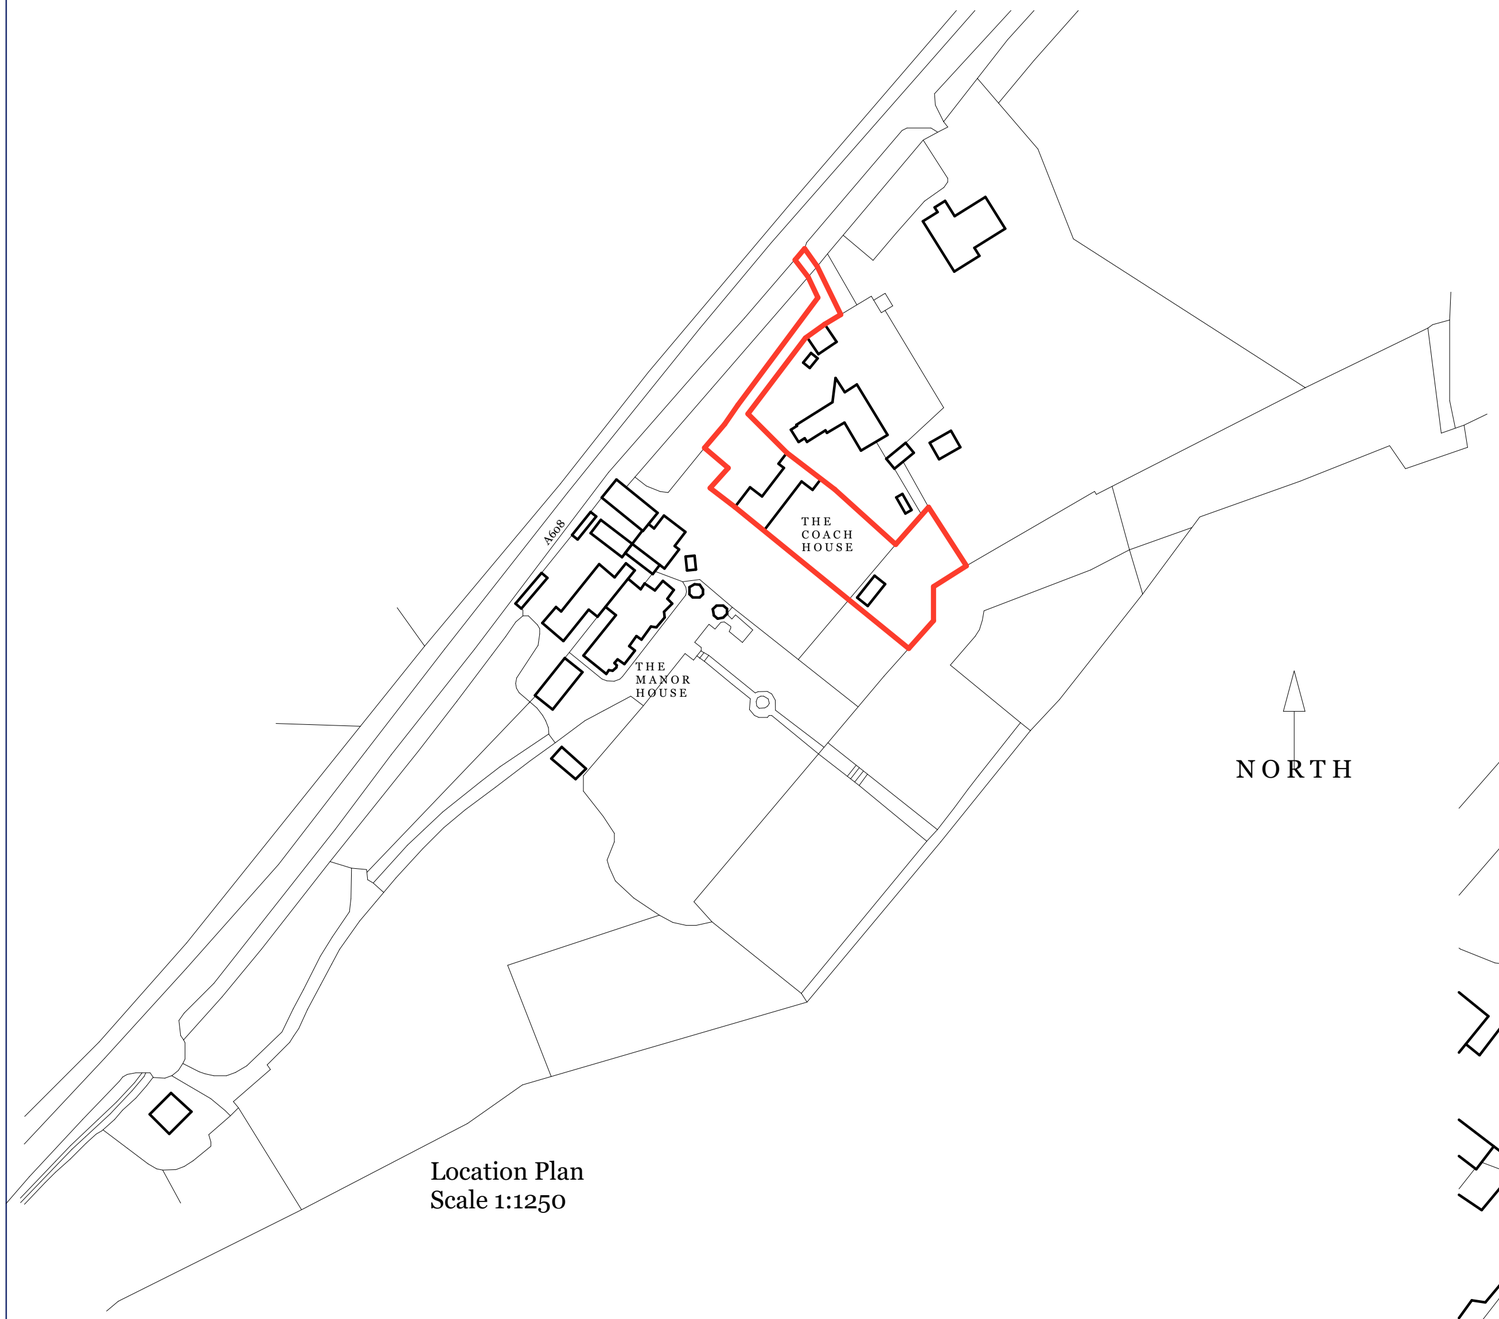

Location Plan
Scale 1:1250

NORTH



Existing Site Plan Scale 1:500



Proposed Site Plan Scale 1:500

ADC
ARCHITECTURAL DESIGN CONSULTANCY LTD
ARCHITECTURAL AND DEVELOPMENT CONSULTANTS
BRITANNIA HOUSE, BRITANNIA WAY,
LICHFIELD, STAFFORDSHIRE, WS14 9UY
Tel: 01543 262999 Web: www.adc-limited.co.uk
Email: admin@adc-limited.co.uk

CLIENT
Mr D Simon

PROJECT
The Coach House Cottage
Morley Manor
Morley
DE7 6DG

TITLE
Site and Location Plan

DRAWN	DATE	SCALE	
		1:1250, 1:500	A2

DRAWING NO.	REVISION
1252/03	A

© THIS DRAWING AND THE DESIGNS DEPICTED ARE THE COPYRIGHT OF ADC LTD AND MAY NOT BE REPRODUCED OR AMENDED EXCEPT BY WRITTEN PERMISSION OF ADC LTD.

THIS DRAWING SHOULD NOT BE RELIED UPON FOR STRUCTURAL OR SPECIALIST INFORMATION. THIS DRAWING MUST BE READ IN CONJUNCTION WITH RELEVANT ENGINEERS AND SPECIALIST DRAWINGS.

CONSTRUCTION INFORMATION DEPICTED ON THIS DRAWING SHOULD BE TREATED AS PRELIMINARY UNTIL BUILDING REGULATIONS APPROVAL IS OBTAINED.