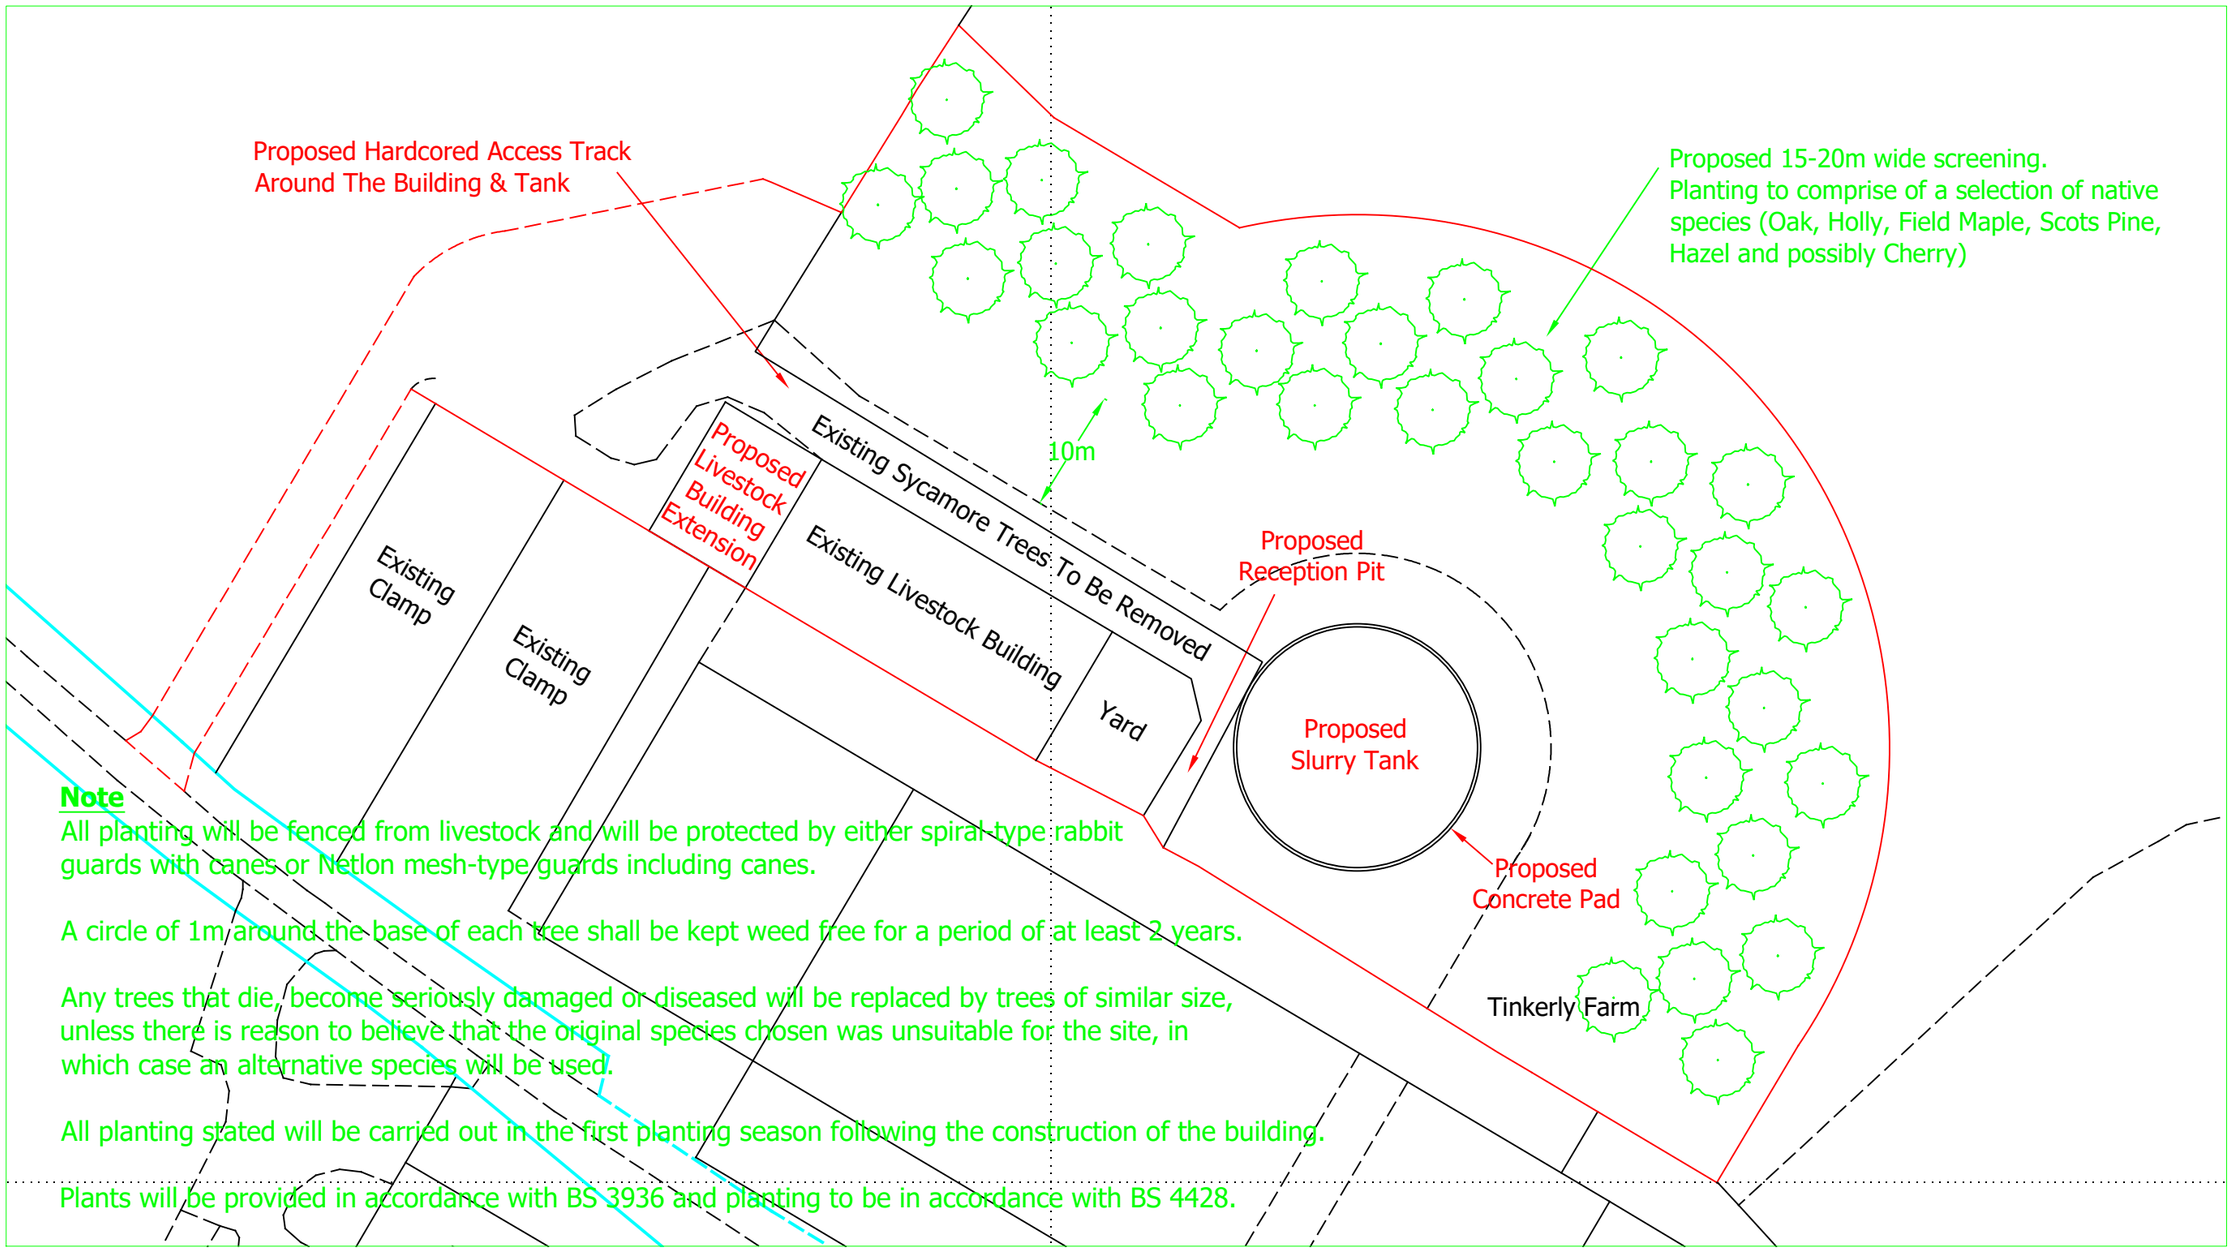


Note

All planting will be fenced from livestock and will be protected by either spiral-type rabbit guards with canes or Netlon mesh-type guards including canes.

A circle of 1m around the base of each tree shall be kept weed free for a period of at least 2 years.

Any trees that die, become seriously damaged or diseased will be replaced by trees of similar size, unless there is reason to believe that the original species chosen was unsuitable for the site, in which case an alternative species will be used.

All planting stated will be carried out in the first planting season following the construction of the building.

Plants will be provided in accordance with BS 3936 and planting to be in accordance with BS 4428.

N
W E
S

Reproduced from Ordnance Survey digital map data, 1:2500 scale, by permission of Ordnance Survey on behalf of The Controller of Her Majesty's Stationery Office.
© Crown copyright. All rights reserved. Licence Number: 100005813

BAGSHAWS
Land · Property · Livestock
Vine House, Ashbourne, Derbyshire. DE6 1AE
Telephone: 01335 342201 opt:2
www.bagshaws.com

Applicant:	K I & E I Matkin Ltd Lane Head Farm, Alderwasley Belper. DE56 2RF
Proposal:	Proposed Agricultural Building Extension & Slurry Tank At Tinkerley Farm, Tinkerley Lane, Kirk Ireton. DE6 3LF
Scales: 1:500 @ A3	Detail: Landscaping plan
Date: 18th January 2021	Drawing No. 14562-009