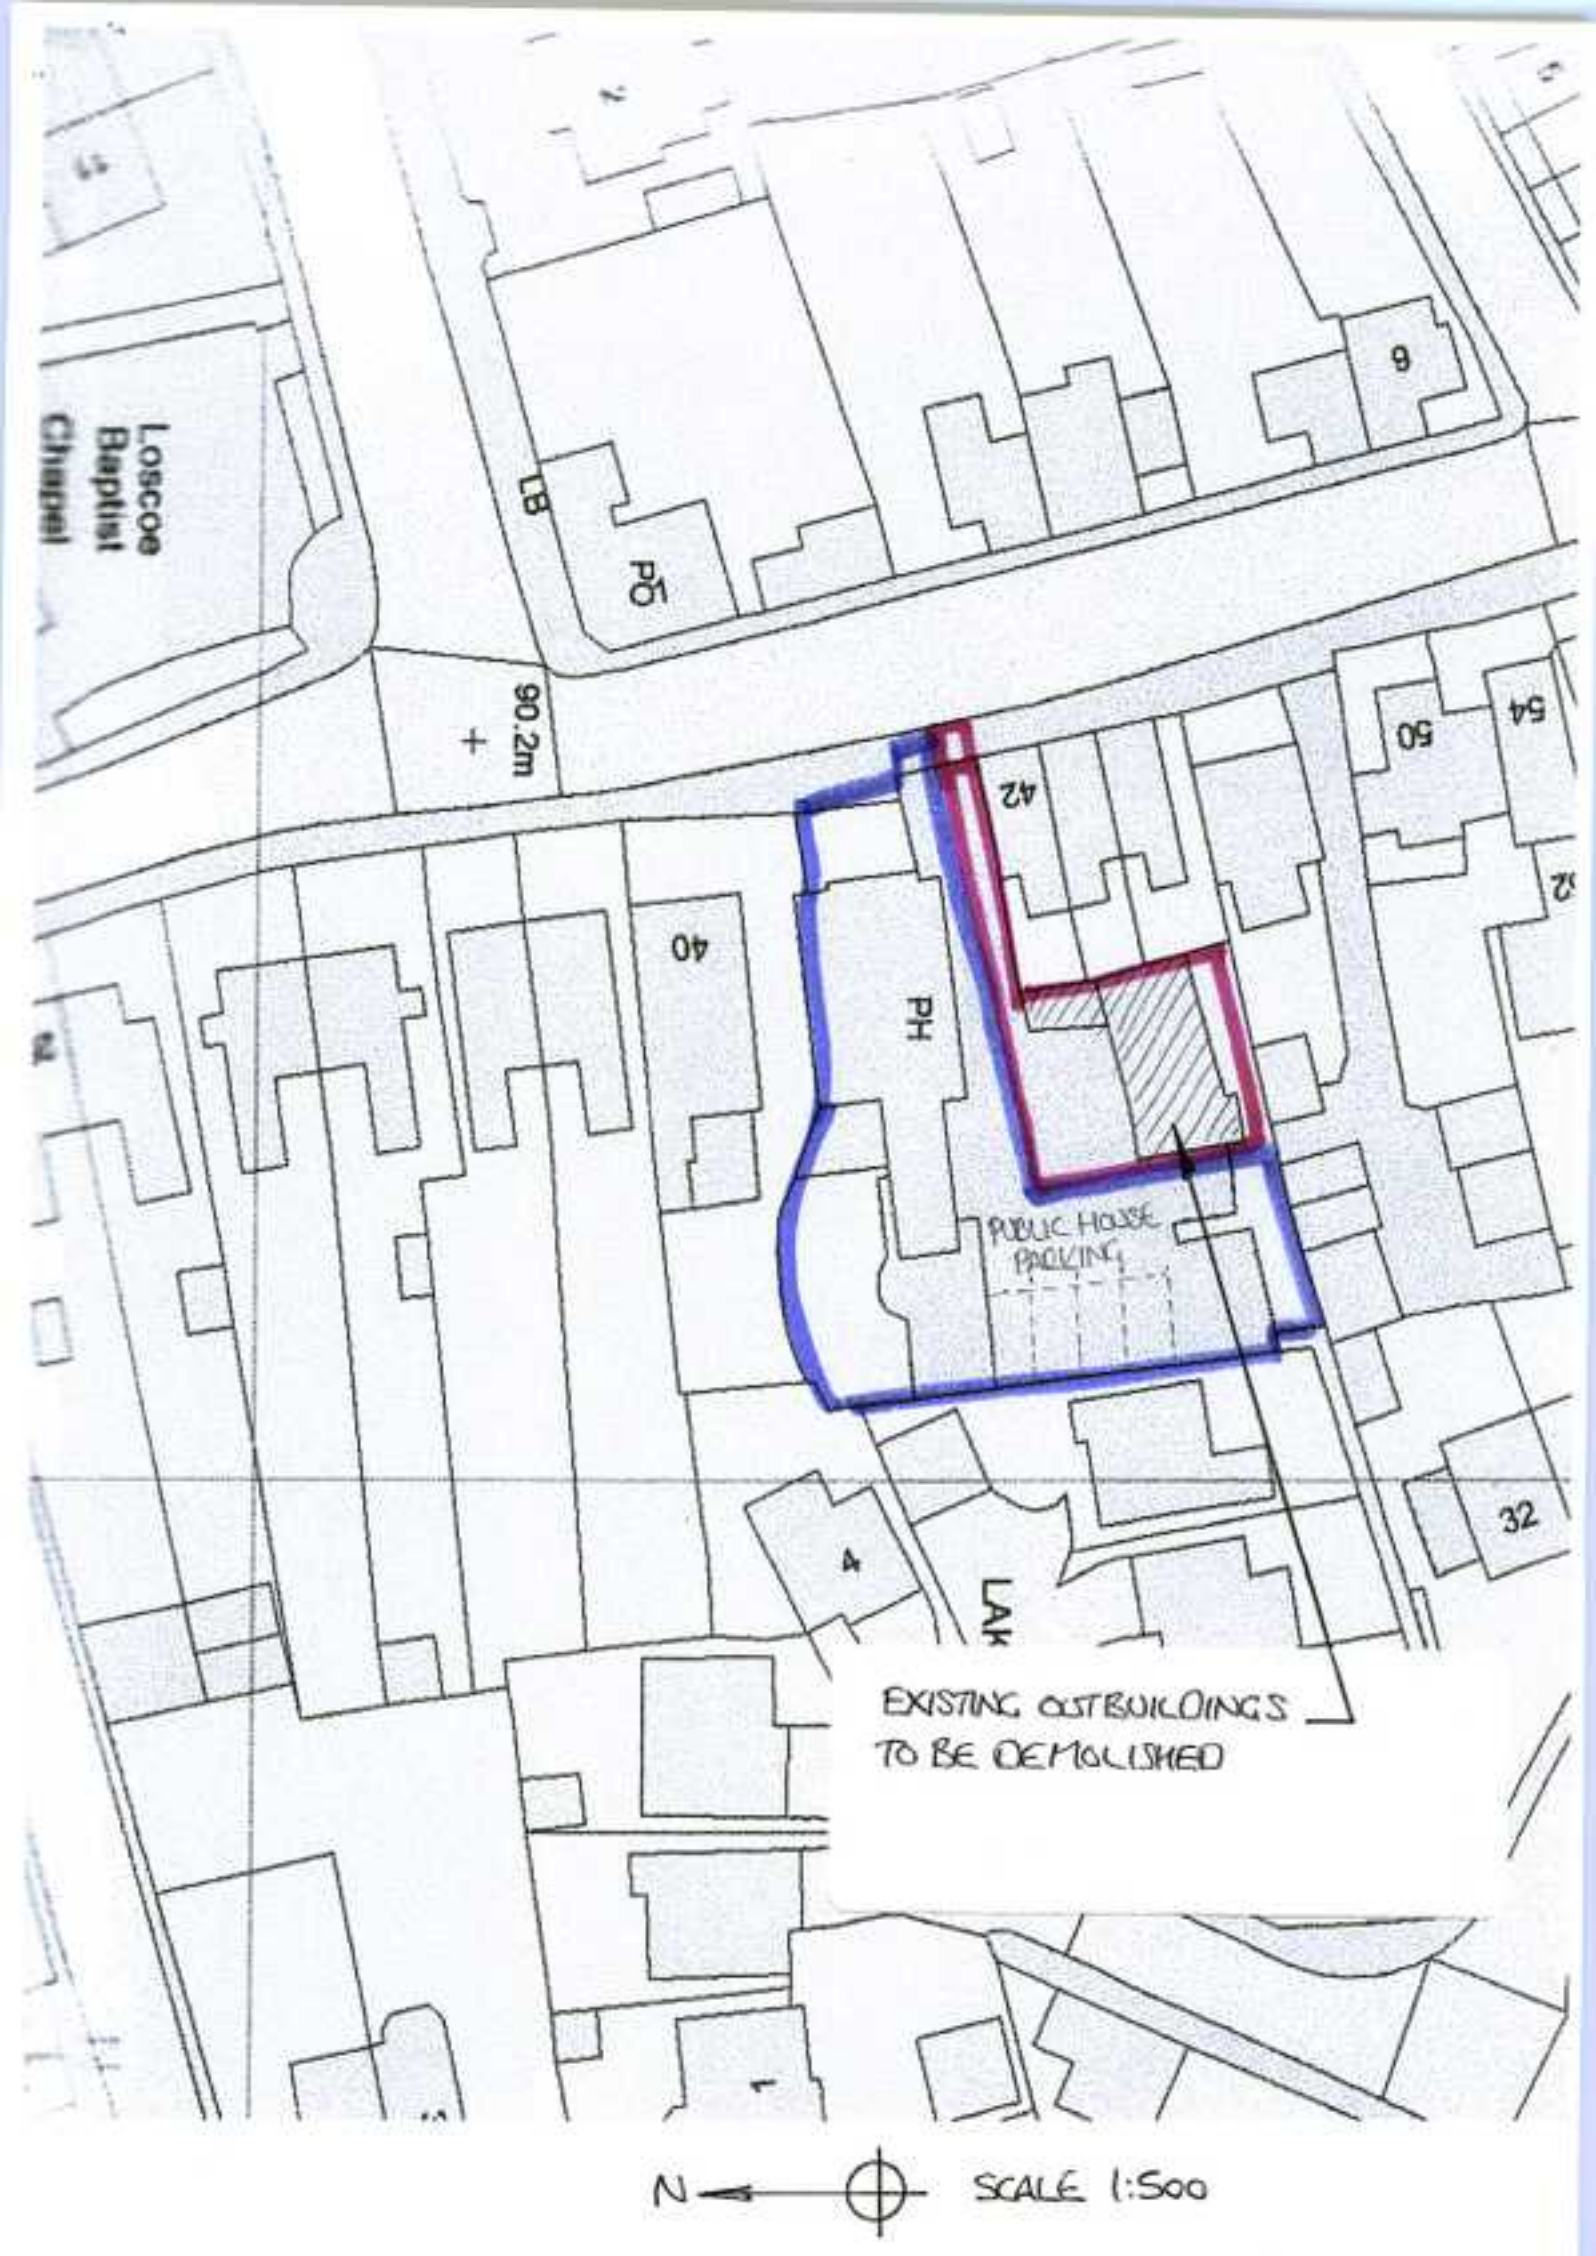

Loscoe Baptist Chapel
LB
PO
6
90.2m
42
50
54
40
PH
PUBLIC HOUSE PARKING
32
4
LAN
EXISTING OUTBUILDINGS TO BE DEMOLISHED
N
SCALE 1:500